Illinois Tollway Base Sheet Revisions

Section M	Base Sheet Drawings	
	Drawing	**Modification Summary** **Effective: 03-01-2022**
	Cabinet Wiring (ITS)-Series 1200	
	M-ITS-1200 to M-ITS-1210	**Cabinet Layout and Wiring ITS Pole Mounted Enclosure**
		. New ITS enclosure layout that reflect the changes requested by the Tollway ITS using 12 ports Gator patch
		. Show 12 ports Gator patch
		. Increase spacing between MVDS controller to give room for the 12 ports Gator Patch
		. Identify breaker ports CB9B and CB10B
		. Remove Item V for 1200
		. For Item AE: revise OK-35A by DK-35T
		. Remove description for Items AE, AF, AK, AM, AO, AR and AQ and write N/A
		. Note 9: remove 1900 QUAD Box
		. Correct drawing number to have each sheet with his own drawing number
	M-ITS-1211 to M-ITS-1213	**Cabinet Layout and Wiring ITS Pole Mounted Enclosure Solar Generator and Fiber**
		. Remove the 2 power outlets . For Item I: use single pole circuit breaker for solar power enclosure
	M-ITS-1214 to M-ITS-1216	**Cabinet Layout and Wiring ITS Pole Mounted Enclosure Solar Generator with MVDS**
		. Note revised, those 3 plan sheets are kept blank on the drawing set
	M-ITS-1217	**Cabinet Wiring Diagram in Pavement Detection System AP, PoE and Injector**
		. Move the DIN rail for the Wireless sensors controller to the right side so it gives room for the 12 ports Gator patch . Item AE: replace OK-35A by DK-35T

New Sheet Retired Standard

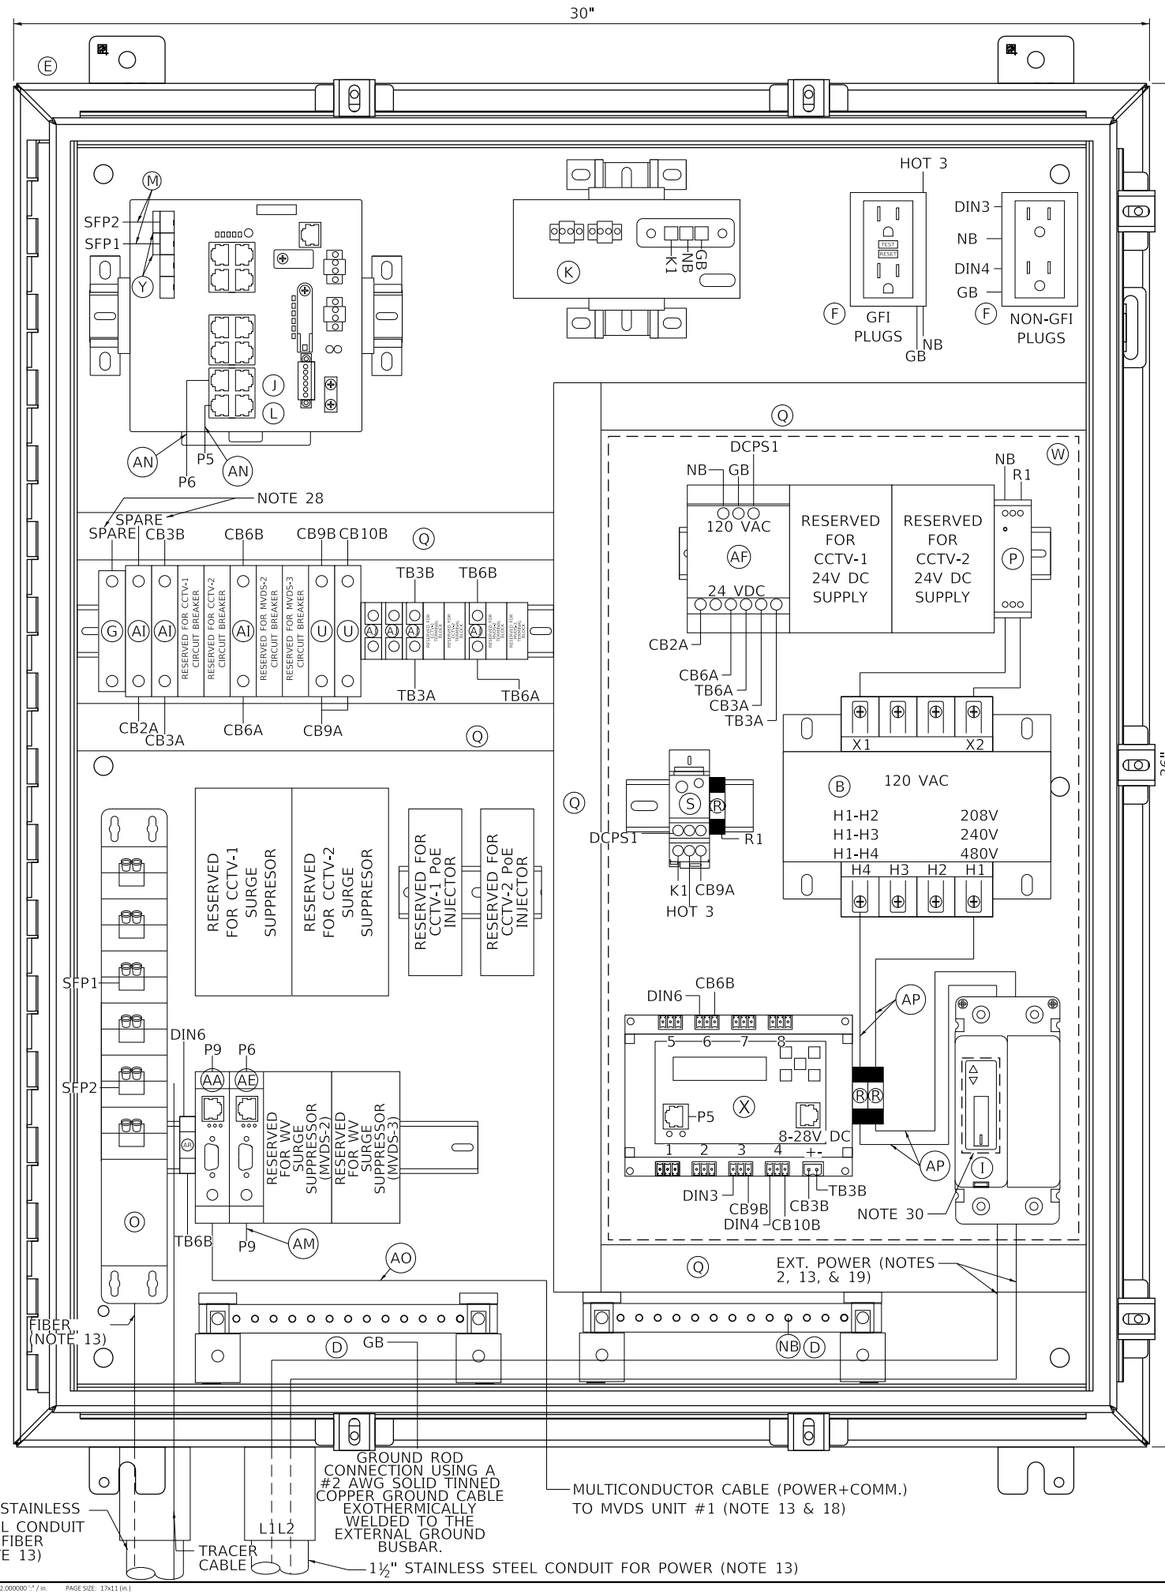

ITEM	DESCRIPTION
A	NOT USED FOR THIS SHEET APPLICATION
B	CONTROL POWER TRANSFORMER, 1000VA, 208/240/480-120VAC, 1PH SQUARE D/CLASS 9070 - T1000 D95
C	NOT USED FOR THIS SHEET APPLICATION
D	TWO (2) GROUNDING BAR SYSTEM HOFFMAN/PGS2K. BONDED OR SEPARATED AS REQUIRED.
E	NEMA 4X STAINLESS STEEL, 36"H X 30"W X 12"D ENCLOSURE WITH 33"X27" PANEL, HOFFMAN/A36H3012SS6LP & A36P30
F	TWO DUPLEX 120V RECEPTACLES, ONE GFCI AND NON-GFI (SEE NOTE 9) HUBBELL/GFR5362 & BR20WR
G	24VDC, 1P, 15A CIRCUIT BREAKER SCHNEIDER ELECTRIC/MGN61510
H	NOT USED FOR THIS SHEET APPLICATION
I	480V, 2P, 30A CIRCUIT BREAKER WITH TERMINAL SHIELD EATON/HFD2030L & 625B220G07
J	NETWORK SWITCH CISCO IE-4000-8T4G-E
K	CISCO POWER SUPPLY, PWR-IE170W-PC-AC=
L	IP SERVICES LICENSE: L-IE4000-RTU=
M	2 METER - SMFO LC-LC DUPLEX JUMPERS, CORNING/040402R5Z20002M
N	NOT USED FOR THIS SHEET APPLICATION
O	SMF PATCH PANEL WITH LC CONNECTORS, SEE SPECIAL PROVISIONS
P	120VAC SURGE SUPPRESSOR, MOUNTED ON DIN RAIL COOPER CROUSE HINDS/MA15/D/1/SI OR APPROVED EQUAL
Q	PANDUIT WIRING DUCT (OR EQUIVALENT) PANDUIT/F1X2LG6 WITH COVER-C1LG6
R	10 AMP FUSE, GOULD (MERSEN)/ATM-10
S	SPLICE BLOCK, ALTECH/38041
T	NOT USED FOR THIS SHEET APPLICATION
U	5A CIRCUIT BREAKER, ALLEN BRADLEY/1492-SPM1B050
V	NOT USED FOR THIS SHEET APPLICATION
W	CLEAR POLY METHYL METHACRYLATE (PMMA, PLEXIGLAS) SAFETY COVER ENCOMPASSING ITEMS AF, P, S, R, B, X, & I. (THE INSTALLER SHALL PERMANENTLY AFFIX A LABEL STATING "DANGER 480 VAC" OR "DANGER 240 VAC" OR "DANGER 120 VAC" FOR 120 VAC AS FIELD CONDITIONS WARRANT.)
X	POWER CONTROLLER, 8-CHANNEL DIN ETHERNET RELAY DIGITAL LOGGERS/DIN 4
Y	(2) CISCO GLC-LX-SM-RGD = 1 GBPS SM SFP MODULES
Z	CATEGORY 6 CABLE, 23 AWG, OUTDOOR RATED CABLE BELDEN/7953A
AA	SENSOR SURGE SUPPRESSION, WAVETRONIX - CLICK-200 OR ISS ZONE BARRIER ZB24510
AB	NOT USED FOR THIS SHEET APPLICATION
AC	NOT USED FOR THIS SHEET APPLICATION
AD	NOT USED FOR THIS SHEET APPLICATION
AE	RS-232 / RS-485 TO ETHERNET CONVERTOR WAVETRONIX - CLICK-301 OR ISS-MOXA P5150A-T, DK-035T
AF	AC/DC POWER SUPPLY, 24VDC WAVETRONIX - CLICK-204 OR ISS LAMBDA DSP100-24
AG	NOT USED FOR THIS SHEET APPLICATION
AH	NOT USED FOR THIS SHEET APPLICATION
AI	2A CIRCUIT BREAKER, ALLEN BRADLEY/1492-SPM1B020
AJ	TERMINAL BLOCK, ALLEN BRADLEY/1492-CD8
AK	MVDS ASSEMBLY (NOT SHOWN), SEE SPECIAL PROVISIONS
AL	TRANSFORMER COVERS, SQUARE D/9070FSC2
AM	5-CONDUCTOR JUMPER (Tx, Rx, GND, RTS, CTS), RS-232 SERIAL COMMUNICATIONS (APPLICABLE TO ISS/MOXA)
AN	INDOOR/OUTDOOR RATED CAT6 (1000MBS, TEMPERATURE HARDENED) THESE ARE THE CAT6 CABLES ROUTED INSIDE CABINET
AO	MVDS CABLE, SEE SPECIAL PROVISIONS
AP	#10 AWG
AQ	NOT USED FOR THIS SHEET APPLICATION
AR	T-BUS CONNECTOR (WAVETRONIX)

NOTES:

1. ALL POWER WIRING SHALL BE RHH/RHW WITH WIRE TERMINALS OR TINNED.
2. CONTRACTOR TO VERIFY CORRECT TRANSFORMER TAPS ARE USED BASED ON INCOMING POWER SOURCE.
3. ALL CABLES AND EQUIPMENT SHALL BE PROPERLY DRESSED AND LABELED. ALL CONDUITS SHALL BE PROPERLY PLUGGED WITH DUCT SEAL PUTTY (RAINBOW TECHNOLOGIES OR EQUIVALENT).
4. NOT USED.
5. EACH 120VAC OUTLET, PS OR TRANSFORMER (ITEM F, K, L, & AF) SHALL BE FED FROM A SEPARATE INPUT LINE.
6. THE DIN RAIL(S) FOR ITEMS J & K SHALL BE INSTALLED WITH THE CENTER LINE NO LESS THAN 5 INCHES FROM ANY OBSTACLE ABOVE AND NO LESS THAN 4 INCHES FROM ANY OBSTACLE BELOW. ALL DIN RAIL SHALL BE GROUNDED.
7. ALL CABLES INSTALLED WITHIN THE CABINET AND POLE SHALL BE OUTDOOR RATED.
8. WIFI COMMUNICATION SHALL BE DISABLED ON DIN ETHERNET RELAY.
9. THE GFI OUTLETS LOAD SHALL NOT BE CONNECTED TO ANY OTHER LOAD IN THE ENCLOSURE. THE GFI'S ARE INTENDED TO BE UTILIZED FOR EXTERNAL EQUIPMENT ONLY. EACH OUTLETS TAB SHALL BE BROKEN SO THEY ARE INDEPENDENT.
10. ALL BREAKERS SHALL BE LABELED (E.G. CAMERA-AC, CAMERA-DC, DIN RELAY-AC, DIN RELAY-DC, CELL MODEM-AC ETC.).
11. NOT USED FOR THIS SHEET APPLICATION.
12. USE THE MOUNTING TABS ON THE IP RELAY UNIT TO MOUNT THE UNIT DIRECTLY TO THE BACK PLATE. REFER TO THE IP RELAY WIRING TABLE FOR WIRING DETAILS.
13. THE FIBER CABLE SHALL RUN STRAIGHT DOWN FROM THE GATOR PATCH THROUGH THE LEFT MOST CONDUIT. THE POWER CABLE SHALL BE PULLED THROUGH THE CONDUIT TO THE RIGHT OF THE FIBER CONDUIT. NO SLACK SHALL BE PLACED IN THE CABINET. ALL POWER AND COMMUNICATION CABLE SLACK SHALL BE PLACED IN THEIR RESPECTIVE HANDHOLES.
14. POWER FEED TO THE CISCO IE4000 SWITCH SHALL BE FROM THE 120VAC INPUT WHEN THE ENCLOSURE IS AC POWERED.
15. NOT USED FOR THIS SHEET APPLICATION.
16. IF A SOLAR GENERATOR IS CONNECTED, THEN ITEM P AND THE SECONDARY SIDE OF ITEM B SHALL BE CONNECTED UNTIL A FINAL AC CONNECTION IS MADE.
17. ITEM X IS USED TO CONTROL POWER TO THE CAMERAS AND DETECTORS. ALL 120VAC CONNECTIONS ON ITEM X SHALL BE PROTECTED.
18. CABLES TO BE ROUTED THROUGH POLE.
19. WHEN A 24VDC TO 120VAC POWER GENERATOR IS CONNECTED, THEN THE 480VAC TO 120VAC STEP DOWN TRANSFORMER IS BYPASSED.
20. NOT USED FOR THIS SHEET APPLICATION.
21. NOT USED FOR THIS SHEET APPLICATION.
22. DIN RAIL SHALL BE INSTALLED AS ILLUSTRATED ON DRAWING. DIN RAIL SHALL BE GROUNDED TO THE GROUND BUS.
23. BOND NEUTRAL AND GROUND BUSES TOGETHER, TIE THE ENCLOSURE INTO THE GROUND BUS.
24. ITEM W SHALL BE FORMED AND MOLDED TO FIT AROUND THE AREA DENOTED BY THE DASHED LINE. THE PLEXIGLASS SHALL BE MOUNTED TO THE BACKPLATE WITH SUFFICIENT AIR HOLES TO ALLOW HEAT TO ESCAPE THE AREA. THERE SHALL ALSO BE OPENINGS ON THE BOTTOM TO ALLOW CABLES TO BE PASSED FROM THE AC SECTION TO THE OTHER SECTIONS OF THE ENCLOSURE.
25. ITEM AL SHALL BE PLACED ON ITEM B.
26. ALL INTERNAL ENCLOSURE ROUTED AND TERMINATED CAT6 CABLE SHALL BE TEMPERATURE RATED.
27. ALL INTERNAL 24VAC, 120VAC (STARTING ON SECONDARY SIDE OF ITEM B) AND ANY DC VOLTAGE POWER FEEDS USE #16 AWG CABLE.
28. SPARE BREAKER RESERVED.
29. ALL CONDUIT EXITING THE BOTTOM OF THE CABINET SHALL BE INSTALL IN-LINE WITH THE EQUIPMENT IT IS CONNECTED TO. THE CABLES SHALL BE INSTALLED IN A NEAT AND PROFESSIONAL MANNER.
30. PROVIDE WINDOW IN PMMA SHIELD FOR ACCESS TO BREAKER. MOUNT BREAKER FLUSH WITH PMMA SHIELD USING MOUNTING BRACKET.

NOTE TO DESIGNER

THIS BASE SHEET SHOWS TYPICAL CONSTRUCTION BUT IT IS **NOT** A STANDARD DRAWING. IT REQUIRES COMPLETION BY THE DESIGNER PRIOR TO INSERTION INTO A CONTRACT. MICROSTATION FILES AND THE *"CADD STANDARDS MANUAL"* ARE AVAILABLE ON THE ILLINOIS TOLLWAY WEBSITE. THE DESIGNER SHALL ACCEPT THE RESPONSIBILITY OF THE DESIGN OF THIS SHEET UPON ITS COMPLETION AND INSERTION INTO A CONTRACT. ALL "NOTE TO DESIGNER" BOXES SHALL BE REMOVED BY THE DESIGNER PRIOR TO INSERTION OF THE SHEET INTO THE PLAN SET.

0 2" 4"
SCALE IN INCHES
SCALE: 1" = 2"

NOTE TO DESIGNER

DSE SHALL SPECIFY THE GATOR PATCH CABLE LENGTH PER SITE AND UPDATE ITEM (O) TO INCLUDE THIS LENGTH.

Illinois Tollway

CABINET LAYOUT AND WIRING ITS POLE MOUNTED ENCLOSURE (1-MVDS)

VERSION:	STANDARD:	SHEET:
2022-03	M-ITS-1200	1 OF 1

PLOT DRIVER: c:\bin\wsp-us-pw-02\ps...brad.hoyer\d0161165\pdf.ilTollway.pltcfg
PENTABLE: E:\Temp\Tables\Pen\Black\White\ilTollway.TBL
PLOT DATE: 2/17/2022 PLOT TIME: 5:19:01 PM
PLOTTED BY: brad.hoyer
MODEL NAME: M-ITS-1200
FILE NAME: pw:\\wsp-us-pw.bentley.com:wsp-us-pw-02\Documents\Illinois Tollway GEG (9976RR)\Standard Drawings and Base Sheets\Section - M\1200 ITS\M-ITS-1200.dgn
PLOT SCALE: 0:2.000000 '-" / in. PAGE SIZE: 17x11 (in.)

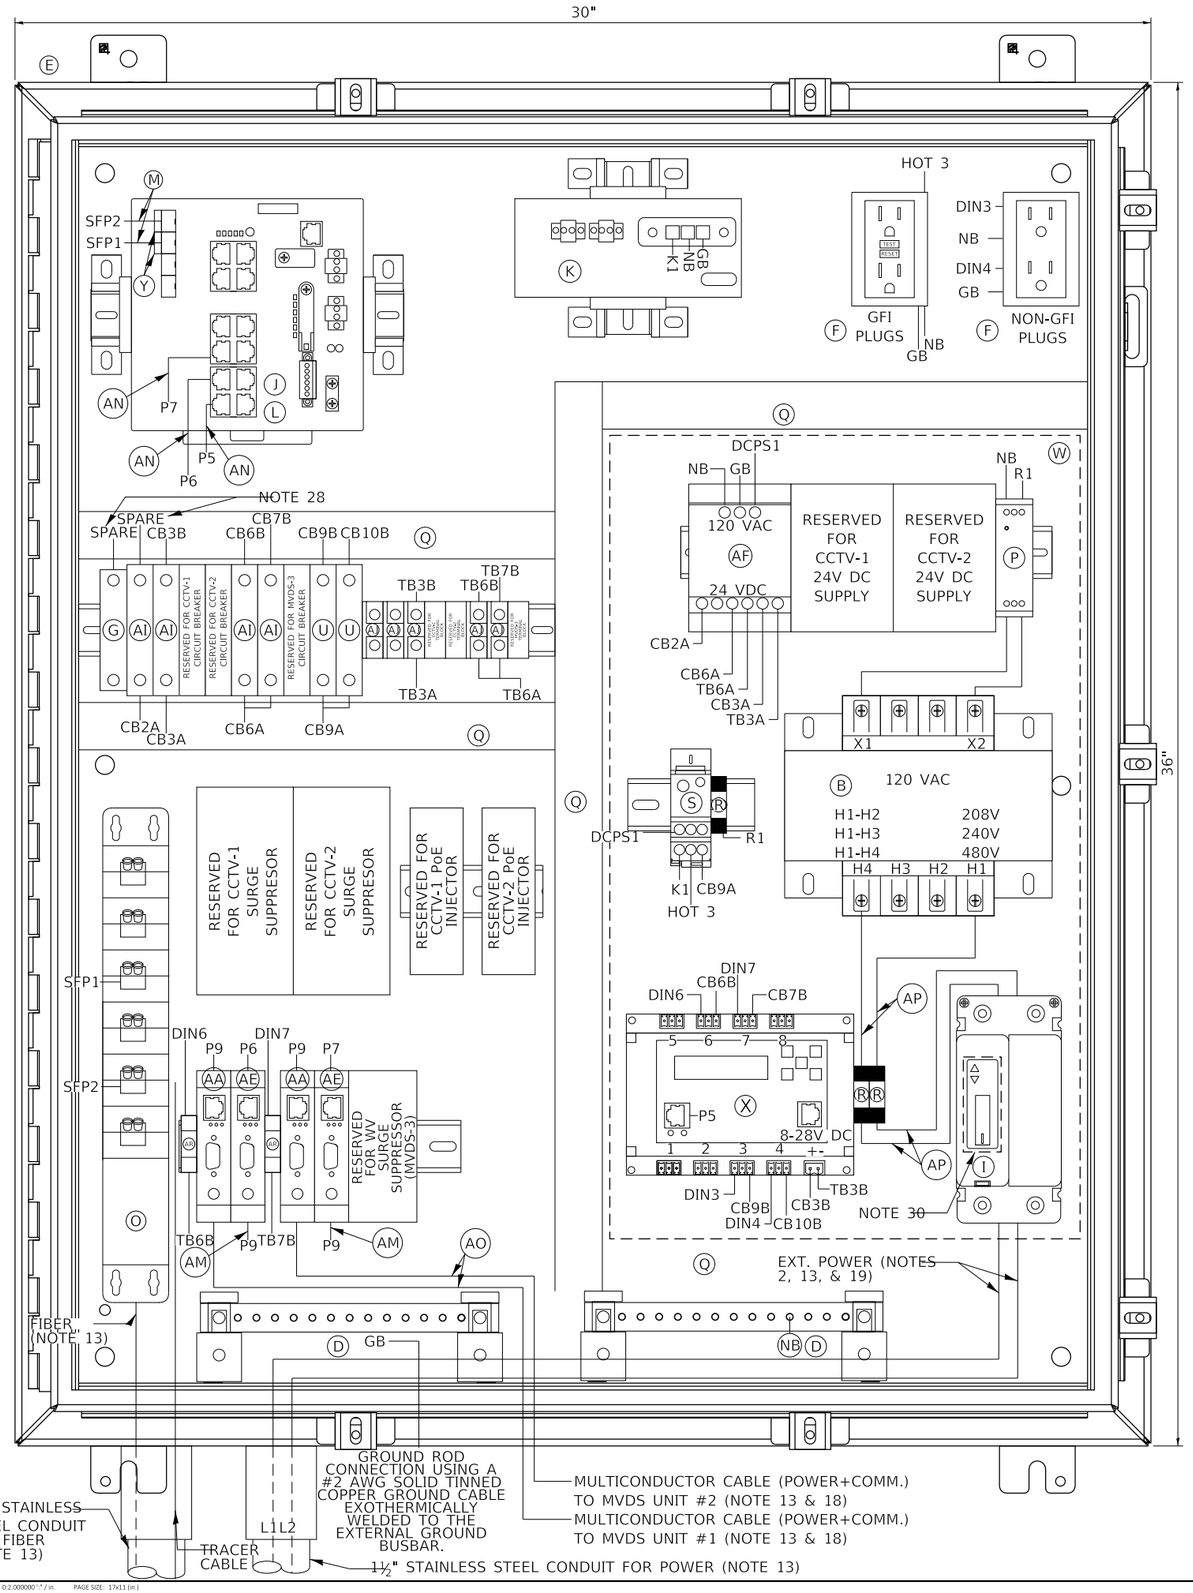

ITEM	DESCRIPTION
A	NOT USED FOR THIS SHEET APPLICATION
B	CONTROL POWER TRANSFORMER, 1000VA, 208/240/480-120VAC, 1PH SQUARE D/CLASS 9070 - T1000 D95
C	NOT USED FOR THIS SHEET APPLICATION
D	TWO (2) GROUNDING BAR SYSTEM HOFFMAN/PGS2K. BONDED OR SEPARATED AS REQUIRED.
E	NEMA 4X STAINLESS STEEL, 36"H X 30"W X 12"D ENCLOSURE WITH 33"X27" PANEL, HOFFMAN/A36H3012SS6LP & A36P30
F	TWO DUPLEX 120V RECEPTACLES, ONE GFCI AND NON-GFI (SEE NOTE 9) HUBBELL/GFR5362 & BR20WR
G	24VDC, 1P, 15A CIRCUIT BREAKER SCHNEIDER ELECTRIC/MGN61510
H	NOT USED FOR THIS SHEET APPLICATION
I	480V, 2P, 30A CIRCUIT BREAKER WITH TERMINAL SHIELD EATON/HFD2030L & 625B220G07
J	NETWORK SWITCH CISCO IE-4000-8T4G-E
K	CISCO POWER SUPPLY, PWR-IE170W-PC-AC=
L	IP SERVICES LICENSE: L-IE4000-RTU=
M	2 METER - SMFO LC-LC DUPLEX JUMPERS, CORNING/040402R5Z20002M
N	NOT USED FOR THIS SHEET APPLICATION
O	SMF PATCH PANEL WITH LC CONNECTORS, SEE SPECIAL PROVISIONS
P	120VAC SURGE SUPPRESSOR, MOUNTED ON DIN RAIL COOPER CROUSE HINDS/MA15/D/1/SI OR APPROVED EQUAL
Q	PANDUIT WIRING DUCT (OR EQUIVALENT) PANDUIT/F1X2LG6 WITH COVER-C1LG6
R	10 AMP FUSE, GOULD (MERSEN)/ATM-10
S	SPLICE BLOCK, ALTECH/38041
T	NOT USED FOR THIS SHEET APPLICATION
U	5A CIRCUIT BREAKER, ALLEN BRADLEY/1492-SPM1B050
V	CAT6 PoE+ SURGE SUPPRESSOR: USE AXIS T8061 FOR AXIS PoE CAMERA
W	CLEAR POLY METHYL METHACRYLATE (PMMA, PLEXIGLAS) SAFETY COVER ENCOMPASSING ITEMS AF, P, S, R, B, X, & I. (THE INSTALLER SHALL PERMANENTLY AFFIX A LABEL STATING "DANGER 480 VAC" OR "DANGER 240 VAC" OR "DANGER 120 VAC" FOR 120 VAC AS FIELD CONDITIONS WARRANT.)
X	POWER CONTROLLER, 8-CHANNEL DIN ETHERNET RELAY DIGITAL LOGGERS/DIN 4
Y	(2) CISCO GLC-LX-SM-RGD = 1 GBPS SM SFP MODULES
Z	CATEGORY 6 CABLE, 23 AWG, OUTDOOR RATED CABLE BELDEN/7953A
AA	SENSOR SURGE SUPPRESSION, WAVETRONIX - CLICK-200 OR ISS ZONE BARRIER ZB24510
AB	NOT USED FOR THIS SHEET APPLICATION
AC	NOT USED FOR THIS SHEET APPLICATION
AD	NOT USED FOR THIS SHEET APPLICATION
AE	RS-232 / RS-485 TO ETHERNET CONVERTOR WAVETRONIX - CLICK-301 OR ISS-MOXA P5150A-T, DK-035T
AF	AC/DC POWER SUPPLY, 24VDC WAVETRONIX - CLICK-204 OR ISS LAMBDA DSP100-24
AG	NOT USED FOR THIS SHEET APPLICATION
AH	NOT USED FOR THIS SHEET APPLICATION
AI	2A CIRCUIT BREAKER, ALLEN BRADLEY/1492-SPM1B020
AJ	TERMINAL BLOCK, ALLEN BRADLEY/1492-CD8
AK	MVDS ASSEMBLY (NOT SHOWN), SEE SPECIAL PROVISIONS
AL	TRANSFORMER COVERS, SQUARE D/9070FSC2
AM	5-CONDUCTOR JUMPER (Tx, Rx, GND, RTS, CTS), RS-232 SERIAL COMMUNICATIONS (APPLICABLE TO ISS/MOXA)
AN	INDOOR/OUTDOOR RATED CAT6 (1000MBS, TEMPERATURE HARDENED) THESE ARE THE CAT6 CABLES ROUTED INSIDE CABINET
AO	MVDS CABLE, SEE SPECIAL PROVISIONS
AP	#10 AWG
AQ	PoE INJECTOR AXIS T8144
AR	T-BUS CONNECTOR (WAVETRONIX)

NOTES:

1. ALL POWER WIRING SHALL BE RHH/RHW WITH WIRE TERMINALS OR TINNED.
2. CONTRACTOR TO VERIFY CORRECT TRANSFORMER TAPS ARE USED BASED ON INCOMING POWER SOURCE.
3. ALL CABLES AND EQUIPMENT SHALL BE PROPERLY DRESSED AND LABELED. ALL CONDUITS SHALL BE PROPERLY PLUGGED WITH DUCT SEAL PUTTY (RAINBOW TECHNOLOGIES OR EQUIVALENT).
4. NOT USED.
5. EACH 120VAC OUTLET, PS OR TRANSFORMER (ITEM F, K, L, & AF) SHALL BE FED FROM A SEPARATE INPUT LINE.
6. THE DIN RAIL(S) FOR ITEMS J & K SHALL BE INSTALLED WITH THE CENTER LINE NO LESS THAN 5 INCHES FROM ANY OBSTACLE ABOVE AND NO LESS THAN 4 INCHES FROM ANY OBSTACLE BELOW. ALL DIN RAIL SHALL BE GROUNDED.
7. ALL CABLES INSTALLED WITHIN THE CABINET AND POLE SHALL BE OUTDOOR RATED.
8. WIFI COMMUNICATION SHALL BE DISABLED ON DIN ETHERNET RELAY.
9. THE GFI OUTLETS LOAD SHALL NOT BE CONNECTED TO ANY OTHER LOAD IN THE ENCLOSURE. THE GFI'S ARE INTENDED TO BE UTILIZED FOR EXTERNAL EQUIPMENT ONLY. EACH OUTLETS TAB SHALL BE BROKEN SO THEY ARE INDEPENDENT.
10. ALL BREAKERS SHALL BE LABELED (E.G. CAMERA-AC, CAMERA-DC, DIN RELAY-AC, DIN RELAY-DC, CELL MODEM-AC ETC.).
11. NOT USED FOR THIS SHEET APPLICATION.
12. USE THE MOUNTING TABS ON THE IP RELAY UNIT TO MOUNT THE UNIT DIRECTLY TO THE BACK PLATE. REFER TO THE IP RELAY WIRING TABLE FOR WIRING DETAILS.
13. THE FIBER CABLE SHALL RUN STRAIGHT DOWN FROM THE GATOR PATCH THROUGH THE LEFT MOST CONDUIT. THE POWER CABLE SHALL BE PULLED THROUGH THE CONDUIT TO THE RIGHT OF THE FIBER CONDUIT. NO SLACK SHALL BE PLACED IN THE CABINET. ALL POWER AND COMMUNICATION CABLE SLACK SHALL BE PLACED IN THEIR RESPECTIVE HANDHOLES.
14. POWER FEED TO THE CISCO IE4000 SWITCH SHALL BE FROM THE 120VAC INPUT WHEN THE ENCLOSURE IS AC POWERED.
15. NOT USED FOR THIS SHEET APPLICATION.
16. IF A SOLAR GENERATOR IS CONNECTED, THEN ITEM P AND THE SECONDARY SIDE OF ITEM B SHALL BE CONNECTED UNTIL A FINAL AC CONNECTION IS MADE.
17. ITEM X IS USED TO CONTROL POWER TO THE CAMERAS AND DETECTORS. ALL 120VAC CONNECTIONS ON ITEM X SHALL BE PROTECTED.
18. CABLES TO BE ROUTED THROUGH POLE.
19. WHEN A 24VDC TO 120VAC POWER GENERATOR IS CONNECTED, THEN THE 480VAC TO 120VAC STEP DOWN TRANSFORMER IS BYPASSED.
20. NOT USED FOR THIS SHEET APPLICATION.
21. NOT USED FOR THIS SHEET APPLICATION.
22. DIN RAIL SHALL BE INSTALLED AS ILLUSTRATED ON DRAWING. DIN RAIL SHALL BE GROUNDED TO THE GROUND BUS.
23. BOND NEUTRAL AND GROUND BUSES TOGETHER, TIE THE ENCLOSURE INTO THE GROUND BUS.
24. ITEM W SHALL BE FORMED AND MOLDED TO FIT AROUND THE AREA DENOTED BY THE DASHED LINE. THE PLEXIGLASS SHALL BE MOUNTED TO THE BACKPLATE WITH SUFFICIENT AIR HOLES TO ALLOW HEAT TO ESCAPE THE AREA. THERE SHALL ALSO BE OPENINGS ON THE BOTTOM TO ALLOW CABLES TO BE PASSED FROM THE AC SECTION TO THE OTHER SECTIONS OF THE ENCLOSURE.
25. ITEM AL SHALL BE PLACED ON ITEM B.
26. ALL INTERNAL ENCLOSURE ROUTED AND TERMINATED CAT6 CABLE SHALL BE TEMPERATURE RATED.
27. ALL INTERNAL 24VAC, 120VAC (STARTING ON SECONDARY SIDE OF ITEM B) AND ANY DC VOLTAGE POWER FEEDS USE #16 AWG CABLE.
28. SPARE BREAKER RESERVED.
29. ALL CONDUIT EXITING THE BOTTOM OF THE CABINET SHALL BE INSTALL IN-LINE WITH THE EQUIPMENT IT IS CONNECTED TO. THE CABLES SHALL BE INSTALLED IN A NEAT AND PROFESSIONAL MANNER.
30. PROVIDE WINDOW IN PMMA SHIELD FOR ACCESS TO BREAKER. MOUNT BREAKER FLUSH WITH PMMA SHIELD USING MOUNTING BRACKET.

NOTE TO DESIGNER

THIS BASE SHEET SHOWS TYPICAL CONSTRUCTION BUT IT IS **NOT** A STANDARD DRAWING. IT REQUIRES COMPLETION BY THE DESIGNER PRIOR TO INSERTION INTO A CONTRACT. MICROSTATION FILES AND THE *"CADD STANDARDS MANUAL"* ARE AVAILABLE ON THE ILLINOIS TOLLWAY WEBSITE. THE DESIGNER SHALL ACCEPT THE RESPONSIBILITY OF THE DESIGN OF THIS SHEET UPON ITS COMPLETION AND INSERTION INTO A CONTRACT. ALL "NOTE TO DESIGNER" BOXES SHALL BE REMOVED BY THE DESIGNER PRIOR TO INSERTION OF THE SHEET INTO THE PLAN SET.

0 2" 4"
SCALE IN INCHES
SCALE: 1" = 2"

NOTE TO DESIGNER

DSE SHALL SPECIFY THE GATOR PATCH CABLE LENGTH PER SITE AND UPDATE ITEM (O) TO INCLUDE THIS LENGTH.

Illinois Tollway

CABINET LAYOUT AND WIRING ITS POLE MOUNTED ENCLOSURE (2-MVDS)

VERSION:	STANDARD:	SHEET:
2022-03	M-ITS-1201	1 OF 1

PLOT DRIVER: c:\bentley\wvp-pb-us-pw-02\pc_brad.hoder\d0161651\pdf417ctollway.plotcfg
PENTABLE: E:\Temp\Tablet\Pen\BlackWhite\Tollway TBL
PLOT DATE: 2/17/2022 PLOT TIME: 5:19:18 PM
PLOTTED BY: Brad Hoder
MODEL NAME: M-ITS-1201
FILE NAME: pw:\\wvp-us-pw.bentley.com:wvp-us-pw-02\Documents\Illinois Tollway GEC (9976RR)\Standard Drawings and Base Sheets\Base Sheets\Section - MV1200 ITS\M-ITS-1201.dgn

PLOT SCALE: 0.2.000000 '-' / in. PAGE SIZE: 17x11 (in.)

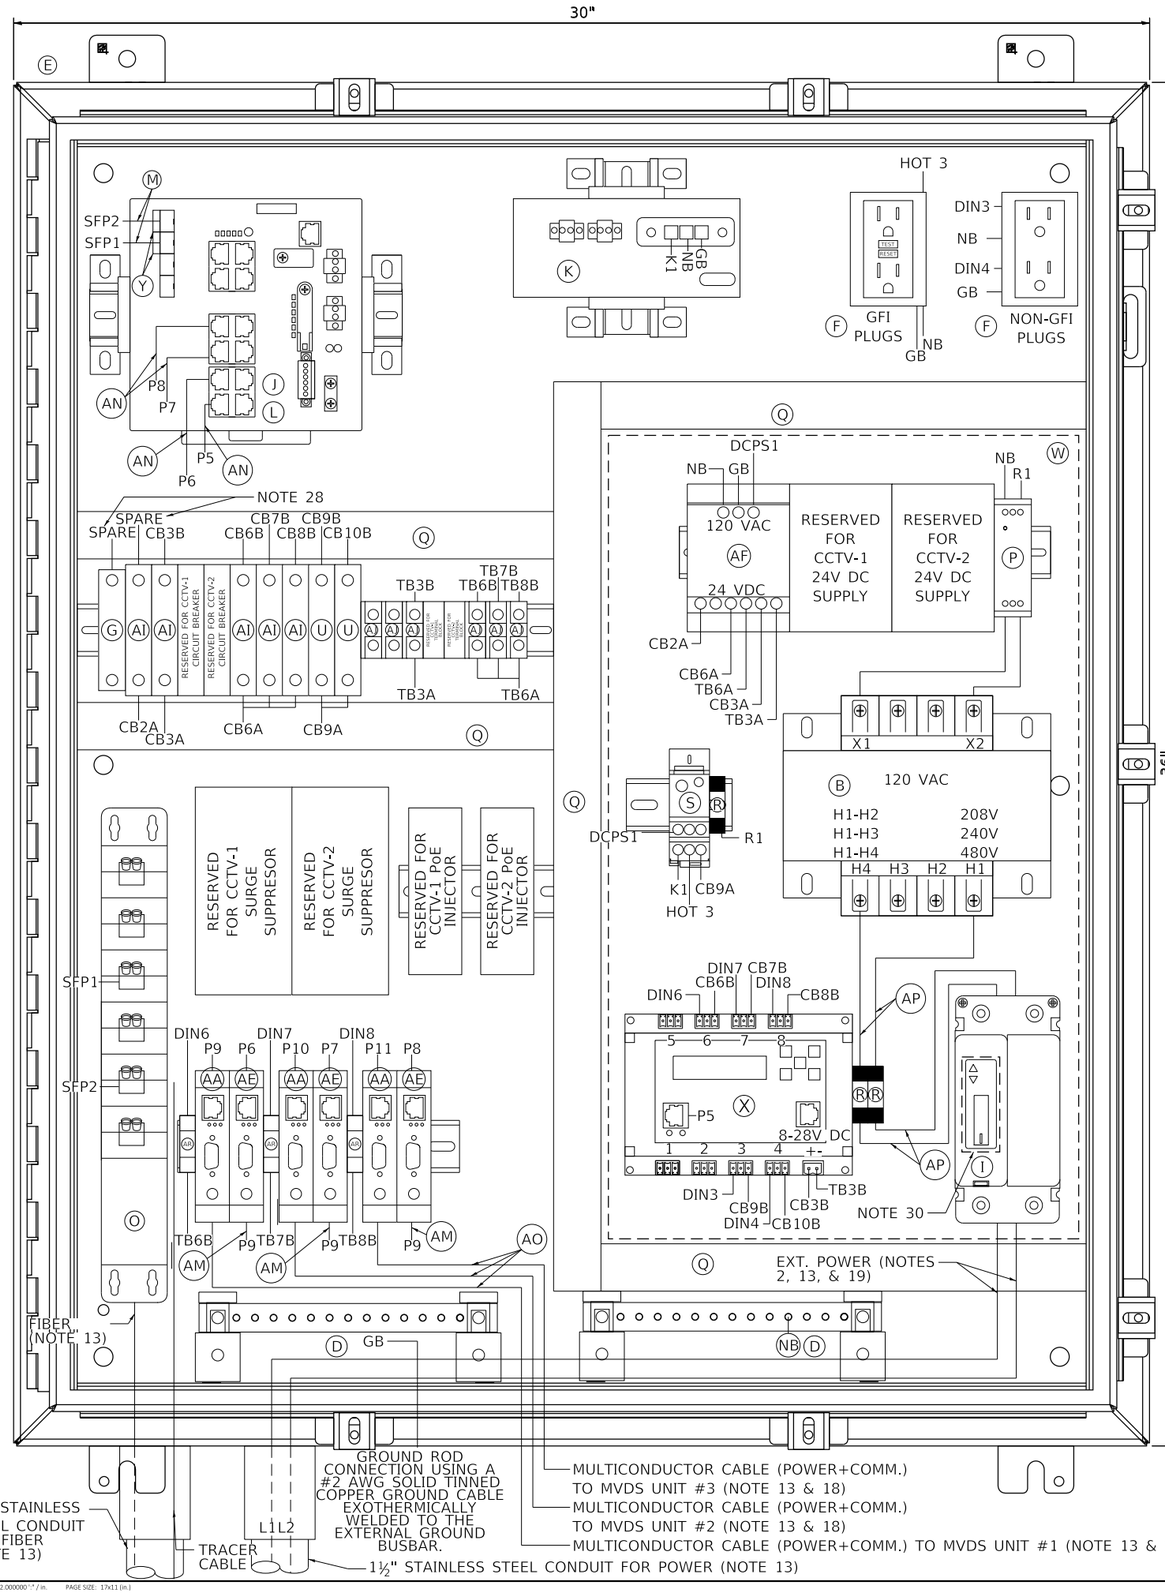

ITEM	DESCRIPTION
A	NOT USED FOR THIS SHEET APPLICATION
B	CONTROL POWER TRANSFORMER, 1000VA, 208/240/480-120VAC, 1PH SQUARE D/CLASS 9070 - T1000 D95
C	NOT USED FOR THIS SHEET APPLICATION
D	TWO (2) GROUNDING BAR SYSTEM HOFFMAN/PGS2K. BONDED OR SEPARATED AS REQUIRED.
E	NEMA 4X STAINLESS STEEL, 36"H X 30"W X 12"D ENCLOSURE WITH 33"X27" PANEL, HOFFMAN/A36H3012SS6LP & A36P30
F	TWO DUPLEX 120V RECEPTACLES, ONE GFCI AND NON-GFI (SEE NOTE 9) HUBBELL/GFR5362 & BR20WR
G	24VDC, 1P, 15A CIRCUIT BREAKER SCHNEIDER ELECTRIC/MGN61510
H	NOT USED FOR THIS SHEET APPLICATION
I	480V, 2P, 30A CIRCUIT BREAKER WITH TERMINAL SHIELD EATON/HFD2030L & 625B220G07
J	NETWORK SWITCH CISCO IE-4000-8T4G-E
K	CISCO POWER SUPPLY, PWR-IE170W-PC-AC=
L	IP SERVICES LICENSE: L-IE4000-RTU=
M	2 METER - SMFO LC-LC DUPLEX JUMPERS, CORNING/040402R5Z20002M
N	NOT USED FOR THIS SHEET APPLICATION
O	SMF PATCH PANEL WITH LC CONNECTORS, SEE SPECIAL PROVISIONS
P	120VAC SURGE SUPPRESSOR, MOUNTED ON DIN RAIL COOPER CROUSE HINDS/MA15/D/1/SI OR APPROVED EQUAL
Q	PANDUIT WIRING DUCT (OR EQUIVALENT) PANDUIT/F1X2LG6 WITH COVER-C1LG6
R	10 AMP FUSE, GOULD (MERSEN)/ATM-10
S	SPLICE BLOCK, ALTECH/38041
T	NOT USED FOR THIS SHEET APPLICATION
U	5A CIRCUIT BREAKER, ALLEN BRADLEY/1492-SPM1B050
V	CAT6 PoE+ SURGE SUPPRESSOR: USE AXIS T8061 FOR AXIS PoE CAMERA
W	CLEAR POLY METHYL METHACRYLATE (PMMA, PLEXIGLAS) SAFETY COVER ENCOMPASSING ITEMS AF, P, S, R, B, X, & I. (THE INSTALLER SHALL PERMANENTLY AFFIX A LABEL STATING "DANGER 480 VAC" OR "DANGER 240 VAC" OR "DANGER 120 VAC" FOR 120 VAC AS FIELD CONDITIONS WARRANT.)
X	POWER CONTROLLER, 8-CHANNEL DIN ETHERNET RELAY DIGITAL LOGGERS/DIN 4
Y	(2) CISCO GLC-LX-SM-RGD = 1 GBPS SM SFP MODULES
Z	CATEGORY 6 CABLE, 23 AWG, OUTDOOR RATED CABLE BELDEN/7953A
AA	SENSOR SURGE SUPPRESSION, WAVETRONIX - CLICK-200 OR ISS ZONE BARRIER ZB24510
AB	NOT USED FOR THIS SHEET APPLICATION
AC	NOT USED FOR THIS SHEET APPLICATION
AD	NOT USED FOR THIS SHEET APPLICATION
AE	RS-232 / RS-485 TO ETHERNET CONVERTOR WAVETRONIX - CLICK-301 OR ISS-MOXA P5150A-T, DK-035T
AF	AC/DC POWER SUPPLY, 24VDC WAVETRONIX - CLICK-204 OR ISS LAMBDA DSP100-24
AG	NOT USED FOR THIS SHEET APPLICATION
AH	NOT USED FOR THIS SHEET APPLICATION
AI	2A CIRCUIT BREAKER, ALLEN BRADLEY/1492-SPM1B020
AJ	TERMINAL BLOCK, ALLEN BRADLEY/1492-CD8
AK	MVDS ASSEMBLY (NOT SHOWN), SEE SPECIAL PROVISIONS
AL	TRANSFORMER COVERS, SQUARE D/9070FSC2
AM	5-CONDUCTOR JUMPER (Tx, Rx, GND, RTS, CTS), RS-232 SERIAL COMMUNICATIONS (APPLICABLE TO ISS/MOXA)
AN	INDOOR/OUTDOOR RATED CAT6 (1000MBS, TEMPERATURE HARDENED) THESE ARE THE CAT6 CABLES ROUTED INSIDE CABINET
AO	MVDS CABLE, SEE SPECIAL PROVISIONS
AP	#10 AWG
AQ	PoE INJECTOR AXIS T8144
AR	T-BUS CONNECTOR (WAVETRONIX)

NOTES:

1. ALL POWER WIRING SHALL BE RHH/RHW WITH WIRE TERMINALS OR TINNED.
2. CONTRACTOR TO VERIFY CORRECT TRANSFORMER TAPS ARE USED BASED ON INCOMING POWER SOURCE.
3. ALL CABLES AND EQUIPMENT SHALL BE PROPERLY DRESSED AND LABELED. ALL CONDUITS SHALL BE PROPERLY PLUGGED WITH DUCT SEAL PUTTY (RAINBOW TECHNOLOGIES OR EQUIVALENT).
4. NOT USED.
5. EACH 120VAC OUTLET, PS OR TRANSFORMER (ITEM F, K, L, & AF) SHALL BE FED FROM A SEPARATE INPUT LINE.
6. THE DIN RAIL(S) FOR ITEMS J & K SHALL BE INSTALLED WITH THE CENTER LINE NO LESS THAN 5 INCHES FROM ANY OBSTACLE ABOVE AND NO LESS THAN 4 INCHES FROM ANY OBSTACLE BELOW. ALL DIN RAIL SHALL BE GROUNDED.
7. ALL CABLES INSTALLED WITHIN THE CABINET AND POLE SHALL BE OUTDOOR RATED.
8. WIFI COMMUNICATION SHALL BE DISABLED ON DIN ETHERNET RELAY.
9. THE GFI OUTLETS LOAD SHALL NOT BE CONNECTED TO ANY OTHER LOAD IN THE ENCLOSURE. THE GFI'S ARE INTENDED TO BE UTILIZED FOR EXTERNAL EQUIPMENT ONLY. EACH OUTLETS TAB SHALL BE BROKEN SO THEY ARE INDEPENDENT.
10. ALL BREAKERS SHALL BE LABELED (E.G. CAMERA-AC, CAMERA-DC, DIN RELAY-AC, DIN RELAY-DC, CELL MODEM-AC ETC.).
11. NOT USED FOR THIS SHEET APPLICATION.
12. USE THE MOUNTING TABS ON THE IP RELAY UNIT TO MOUNT THE UNIT DIRECTLY TO THE BACK PLATE. REFER TO THE IP RELAY WIRING TABLE FOR WIRING DETAILS.
13. THE FIBER CABLE SHALL RUN STRAIGHT DOWN FROM THE GATOR PATCH THROUGH THE LEFT MOST CONDUIT. THE POWER CABLE SHALL BE PULLED THROUGH THE CONDUIT TO THE RIGHT OF THE FIBER CONDUIT. NO SLACK SHALL BE PLACED IN THE CABINET. ALL POWER AND COMMUNICATION CABLE SLACK SHALL BE PLACED IN THEIR RESPECTIVE HANDHOLES.
14. POWER FEED TO THE CISCO IE4000 SWITCH SHALL BE FROM THE 120VAC INPUT WHEN THE ENCLOSURE IS AC POWERED.
15. NOT USED FOR THIS SHEET APPLICATION.
16. IF A SOLAR GENERATOR IS CONNECTED, THEN ITEM P AND THE SECONDARY SIDE OF ITEM B SHALL BE CONNECTED UNTIL A FINAL AC CONNECTION IS MADE.
17. ITEM X IS USED TO CONTROL POWER TO THE CAMERAS AND DETECTORS. ALL 120VAC CONNECTIONS ON ITEM X SHALL BE PROTECTED.
18. CABLES TO BE ROUTED THROUGH POLE.
19. WHEN A 24VDC TO 120VAC POWER GENERATOR IS CONNECTED, THEN THE 480VAC TO 120VAC STEP DOWN TRANSFORMER IS BYPASSED.
20. NOT USED FOR THIS SHEET APPLICATION.
21. NOT USED FOR THIS SHEET APPLICATION.
22. DIN RAIL SHALL BE INSTALLED AS ILLUSTRATED ON DRAWING. DIN RAIL SHALL BE GROUNDED TO THE GROUND BUS.
23. BOND NEUTRAL AND GROUND BUSES TOGETHER, TIE THE ENCLOSURE INTO THE GROUND BUS.
24. ITEM W SHALL BE FORMED AND MOLDED TO FIT AROUND THE AREA DENOTED BY THE DASHED LINE. THE PLEXIGLASS SHALL BE MOUNTED TO THE BACKPLATE WITH SUFFICIENT AIR HOLES TO ALLOW HEAT TO ESCAPE THE AREA. THERE SHALL ALSO BE OPENINGS ON THE BOTTOM TO ALLOW CABLES TO BE PASSED FROM THE AC SECTION TO THE OTHER SECTIONS OF THE ENCLOSURE.
25. ITEM AL SHALL BE PLACED ON ITEM B.
26. ALL INTERNAL ENCLOSURE ROUTED AND TERMINATED CAT6 CABLE SHALL BE TEMPERATURE RATED.
27. ALL INTERNAL 24VAC, 120VAC (STARTING ON SECONDARY SIDE OF ITEM B) AND ANY DC VOLTAGE POWER FEEDS USE #16 AWG CABLE.
28. SPARE BREAKER RESERVED.
29. ALL CONDUIT EXITING THE BOTTOM OF THE CABINET SHALL BE INSTALL IN-LINE WITH THE EQUIPMENT IT IS CONNECTED TO. THE CABLES SHALL BE INSTALLED IN A NEAT AND PROFESSIONAL MANNER.
30. PROVIDE WINDOW IN PMMA SHIELD FOR ACCESS TO BREAKER. MOUNT BREAKER FLUSH WITH PMMA SHIELD USING MOUNTING BRACKET.

NOTE TO DESIGNER

THIS BASE SHEET SHOWS TYPICAL CONSTRUCTION BUT IT IS **NOT** A STANDARD DRAWING. IT REQUIRES COMPLETION BY THE DESIGNER PRIOR TO INSERTION INTO A CONTRACT. MICROSTATION FILES AND THE *"CADD STANDARDS MANUAL"* ARE AVAILABLE ON THE ILLINOIS TOLLWAY WEBSITE. THE DESIGNER SHALL ACCEPT THE RESPONSIBILITY OF THE DESIGN OF THIS SHEET UPON ITS COMPLETION AND INSERTION INTO A CONTRACT. ALL "NOTE TO DESIGNER" BOXES SHALL BE REMOVED BY THE DESIGNER PRIOR TO INSERTION OF THE SHEET INTO THE PLAN SET.

0 2" 4"
SCALE IN INCHES
SCALE: 1" = 2"

NOTE TO DESIGNER

DSE SHALL SPECIFY THE GATOR PATCH CABLE LENGTH PER SITE AND UPDATE ITEM (O) TO INCLUDE THIS LENGTH.

Illinois Tollway

CABINET LAYOUT AND WIRING ITS POLE MOUNTED ENCLOSURE (3-MVDS)

VERSION:	STANDARD:	SHEET:
2022-03	M-ITS-1202	1 OF 1

PLOT DRIVER: c:\bentley\wsp-pb-us-pw-02\pe_brad.hoder\d0161651\pw\HLT\Tollway.pltcfg
PENTABLE: E:\Temp\Tablet\Pen\BlackWhite\Tollway TBL
PLOT DATE: 2/17/2022 PLOT TIME: 5:19:34 PM
PLOTTED BY: Brad Hoder
MODEL NAME: M-ITS-1202
FILE NAME: pw:\\wsp-us-pw.bentley.com:wsp-us-pw-02\Documents\Illinois Tollway GEC (9976RR)\Standard Drawings and Base Sheets\Base Sheets\Section - MV1200 ITS\M-ITS-1202.dgn
PLOT SCALE: 0.2.000000 '-' / in. PAGE SIZE: 17x11 (in.)

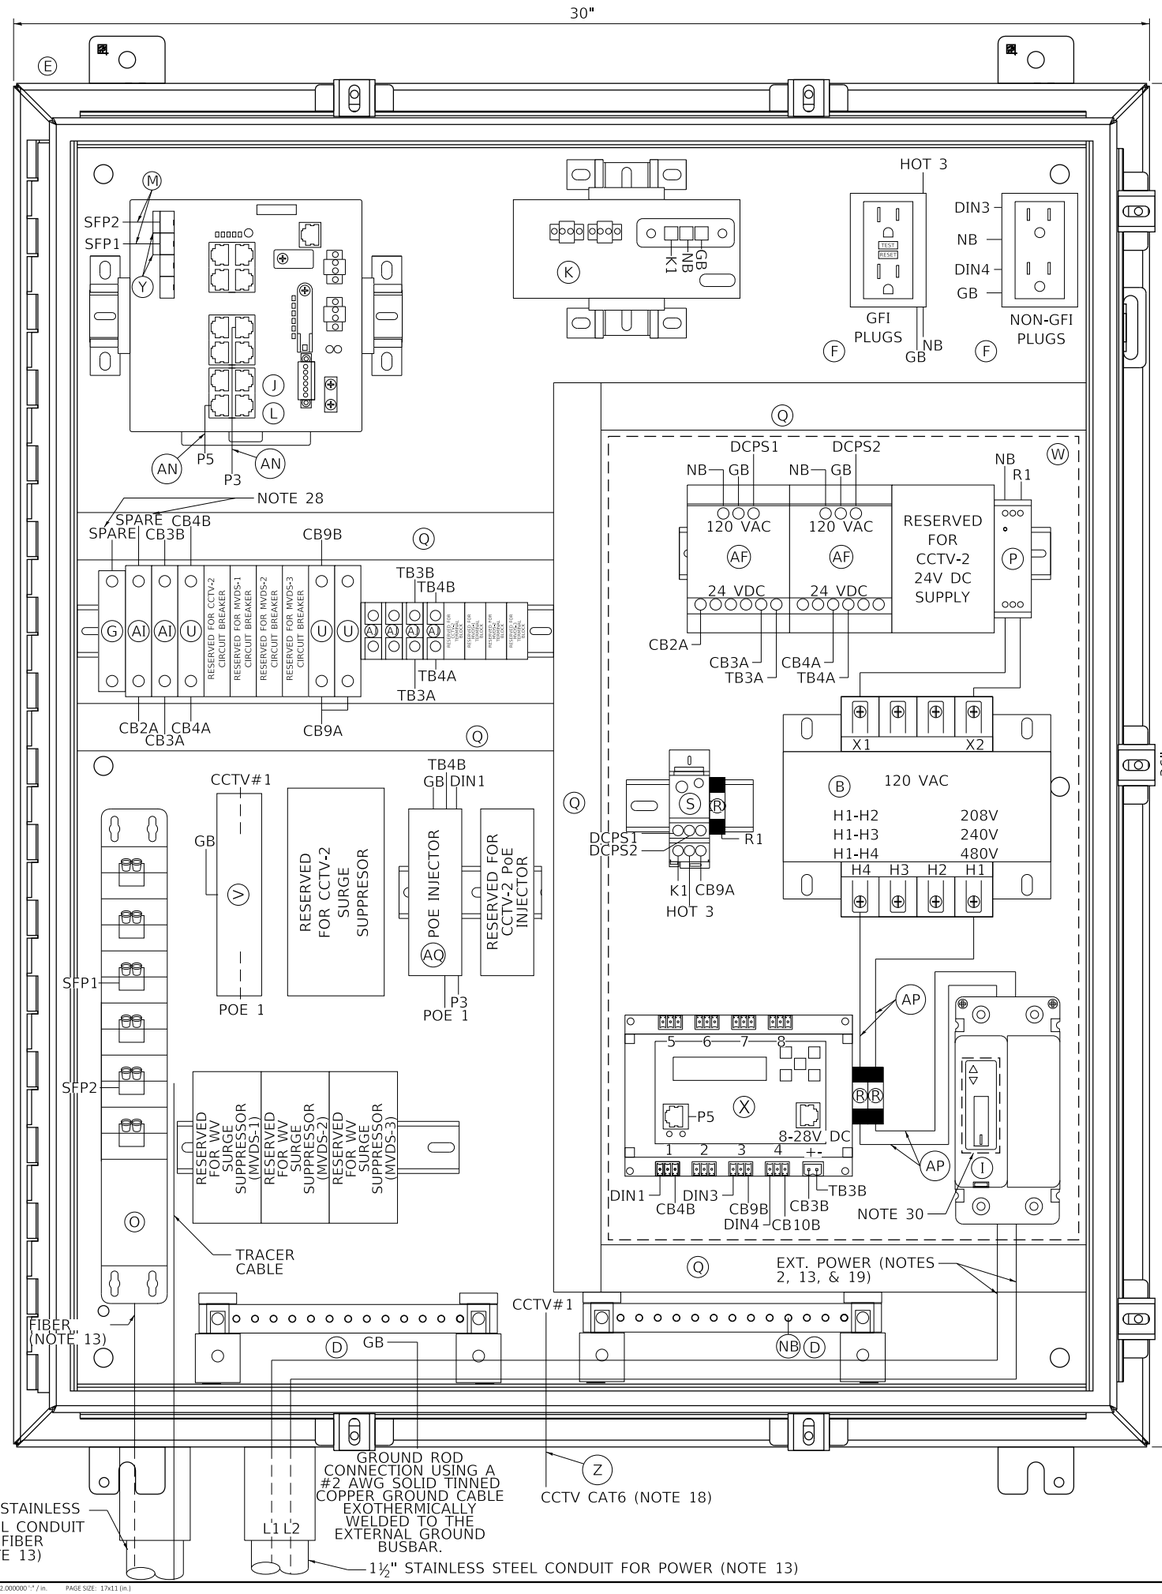

ITEM	DESCRIPTION
A	NOT USED FOR THIS SHEET APPLICATION
B	CONTROL POWER TRANSFORMER, 1000VA, 208/240/480-120VAC, 1PH SQUARE D/CLASS 9070 - T1000 D95
C	NOT USED FOR THIS SHEET APPLICATION
D	TWO (2) GROUNDING BAR SYSTEM HOFFMAN/PGS2K. BONDED OR SEPARATED AS REQUIRED.
E	NEMA 4X STAINLESS STEEL, 36"H X 30"W X 12"D ENCLOSURE WITH 33"X27" PANEL, HOFFMAN/A36H3012SS6LP & A36P30
F	TWO DUPLEX 120V RECEPTACLES, ONE GFCI AND NON-GFI (SEE NOTE 9) HUBBELL/GFR5362 & BR20WR
G	24VDC, 1P, 15A CIRCUIT BREAKER SCHNEIDER ELECTRIC/MGN61510
H	NOT USED FOR THIS SHEET APPLICATION
I	480V, 2P, 30A CIRCUIT BREAKER WITH TERMINAL SHIELD EATON/HFD2030L & 625B220G07
J	NETWORK SWITCH CISCO IE-4000-8T4G-E
K	CISCO POWER SUPPLY, PWR-IE170W-PC-AC=
L	IP SERVICES LICENSE: L-IE4000-RTU=
M	2 METER - SMFO LC-LC DUPLEX JUMPERS, CORNING/040402R5Z20002M
N	NOT USED FOR THIS SHEET APPLICATION
O	SMF PATCH PANEL WITH LC CONNECTORS, SEE SPECIAL PROVISIONS
P	120VAC SURGE SUPPRESSOR, MOUNTED ON DIN RAIL COOPER CROUSE HINDS/MA15/D/1/SI OR APPROVED EQUAL
Q	PANDUIT WIRING DUCT (OR EQUIVALENT) PANDUIT/F1X2LG6 WITH COVER-C1LG6
R	10 AMP FUSE, GOULD (MERSEN)/ATM-10
S	SPLICE BLOCK, ALTECH/38041
T	NOT USED FOR THIS SHEET APPLICATION
U	5A CIRCUIT BREAKER, ALLEN BRADLEY/1492-SPM1B050
V	CAT6 PoE+ SURGE SUPPRESSOR: USE AXIS T8061 FOR AXIS PoE CAMERA
W	CLEAR POLY METHYL METHACRYLATE (PMMA, PLEXIGLAS) SAFETY COVER ENCOMPASSING ITEMS AF, P, S, R, B, X, & I. (THE INSTALLER SHALL PERMANENTLY AFFIX A LABEL STATING "DANGER 480 VAC" OR "DANGER 240 VAC" OR "DANGER 120 VAC" FOR 120 VAC AS FIELD CONDITIONS WARRANT.)
X	POWER CONTROLLER, 8-CHANNEL DIN ETHERNET RELAY DIGITAL LOGGERS/DIN 4
Y	(2) CISCO GLC-LX-SM-RGD = 1 GBPS SM SFP MODULES
Z	CATEGORY 6 CABLE, 23 AWG, OUTDOOR RATED CABLE BELDEN/7953A
AA	SENSOR SURGE SUPPRESSION, WAVETRONIX - CLICK-200 OR ISS ZONE BARRIER ZB24510
AB	NOT USED FOR THIS SHEET APPLICATION
AC	NOT USED FOR THIS SHEET APPLICATION
AD	NOT USED FOR THIS SHEET APPLICATION
AE	RS-232 / RS-485 TO ETHERNET CONVERTOR WAVETRONIX - CLICK-301 OR ISS-MOXA P5150A-T, DK-035T
AF	AC/DC POWER SUPPLY, 24VDC WAVETRONIX - CLICK-204 OR ISS LAMBDA DSP100-24
AG	NOT USED FOR THIS SHEET APPLICATION
AH	NOT USED FOR THIS SHEET APPLICATION
AI	2A CIRCUIT BREAKER, ALLEN BRADLEY/1492-SPM1B020
AJ	TERMINAL BLOCK, ALLEN BRADLEY/1492-CD8
AK	MVDS ASSEMBLY (NOT SHOWN), SEE SPECIAL PROVISIONS
AL	TRANSFORMER COVERS, SQUARE D/9070FSC2
AM	5-CONDUCTOR JUMPER (Tx, Rx, GND, RTS, CTS), RS-232 SERIAL COMMUNICATIONS (APPLICABLE TO ISS/MOXA)
AN	INDOOR/OUTDOOR RATED CAT6 (1000MBS, TEMPERATURE HARDENED) THESE ARE THE CAT6 CABLES ROUTED INSIDE CABINET
AO	MVDS CABLE, SEE SPECIAL PROVISIONS
AP	#10 AWG
AQ	PoE INJECTOR AXIS T8144
AR	T-BUS CONNECTOR (WAVETRONIX)

NOTES:

1. ALL POWER WIRING SHALL BE RHH/RHW WITH WIRE TERMINALS OR TINNED.
2. CONTRACTOR TO VERIFY CORRECT TRANSFORMER TAPS ARE USED BASED ON INCOMING POWER SOURCE.
3. ALL CABLES AND EQUIPMENT SHALL BE PROPERLY DRESSED AND LABELED. ALL CONDUITS SHALL BE PROPERLY PLUGGED WITH DUCT SEAL PUTTY (RAINBOW TECHNOLOGIES OR EQUIVALENT).
4. NOT USED.
5. EACH 120VAC OUTLET, PS OR TRANSFORMER (ITEM F, K, L, & AF) SHALL BE FED FROM A SEPARATE INPUT LINE.
6. THE DIN RAIL(S) FOR ITEMS J & K SHALL BE INSTALLED WITH THE CENTER LINE NO LESS THAN 5 INCHES FROM ANY OBSTACLE ABOVE AND NO LESS THAN 4 INCHES FROM ANY OBSTACLE BELOW. ALL DIN RAIL SHALL BE GROUNDED.
7. ALL CABLES INSTALLED WITHIN THE CABINET AND POLE SHALL BE OUTDOOR RATED.
8. WIFI COMMUNICATION SHALL BE DISABLED ON DIN ETHERNET RELAY.
9. THE GFI OUTLETS LOAD SHALL NOT BE CONNECTED TO ANY OTHER LOAD IN THE ENCLOSURE. THE GFI'S ARE INTENDED TO BE UTILIZED FOR EXTERNAL EQUIPMENT ONLY. EACH OUTLETS TAB SHALL BE BROKEN SO THEY ARE INDEPENDENT.
10. ALL BREAKERS SHALL BE LABELED (E.G. CAMERA-AC, CAMERA-DC, DIN RELAY-AC, DIN RELAY-DC, CELL MODEM-AC ETC.).
11. NOT USED FOR THIS SHEET APPLICATION.
12. USE THE MOUNTING TABS ON THE IP RELAY UNIT TO MOUNT THE UNIT DIRECTLY TO THE BACK PLATE. REFER TO THE IP RELAY WIRING TABLE FOR WIRING DETAILS.
13. THE FIBER CABLE SHALL RUN STRAIGHT DOWN FROM THE GATOR PATCH THROUGH THE LEFT MOST CONDUIT. THE POWER CABLE SHALL BE PULLED THROUGH THE CONDUIT TO THE RIGHT OF THE FIBER CONDUIT. NO SLACK SHALL BE PLACED IN THE CABINET. ALL POWER AND COMMUNICATION CABLE SLACK SHALL BE PLACED IN THEIR RESPECTIVE HANDHOLES.
14. POWER FEED TO THE CISCO IE4000 SWITCH SHALL BE FROM THE 120VAC INPUT WHEN THE ENCLOSURE IS AC POWERED.
15. NOT USED FOR THIS SHEET APPLICATION.
16. IF A SOLAR GENERATOR IS CONNECTED, THEN ITEM P AND THE SECONDARY SIDE OF ITEM B SHALL BE CONNECTED UNTIL A FINAL AC CONNECTION IS MADE.
17. ITEM X IS USED TO CONTROL POWER TO THE CAMERAS AND DETECTORS. ALL 120VAC CONNECTIONS ON ITEM X SHALL BE PROTECTED.
18. CABLES TO BE ROUTED THROUGH POLE.
19. WHEN A 24VDC TO 120VAC POWER GENERATOR IS CONNECTED, THEN THE 480VAC TO 120VAC STEP DOWN TRANSFORMER IS BYPASSED.
20. NOT USED FOR THIS SHEET APPLICATION.
21. NOT USED FOR THIS SHEET APPLICATION.
22. DIN RAIL SHALL BE INSTALLED AS ILLUSTRATED ON DRAWING. DIN RAIL SHALL BE GROUNDED TO THE GROUND BUS.
23. BOND NEUTRAL AND GROUND BUSES TOGETHER, TIE THE ENCLOSURE INTO THE GROUND BUS.
24. ITEM W SHALL BE FORMED AND MOLDED TO FIT AROUND THE AREA DENOTED BY THE DASHED LINE. THE PLEXIGLASS SHALL BE MOUNTED TO THE BACKPLATE WITH SUFFICIENT AIR HOLES TO ALLOW HEAT TO ESCAPE THE AREA. THERE SHALL ALSO BE OPENINGS ON THE BOTTOM TO ALLOW CABLES TO BE PASSED FROM THE AC SECTION TO THE OTHER SECTIONS OF THE ENCLOSURE.
25. ITEM AL SHALL BE PLACED ON ITEM B.
26. ALL INTERNAL ENCLOSURE ROUTED AND TERMINATED CAT6 CABLE SHALL BE TEMPERATURE RATED.
27. ALL INTERNAL 24VAC, 120VAC (STARTING ON SECONDARY SIDE OF ITEM B) AND ANY DC VOLTAGE POWER FEEDS USE #16 AWG CABLE.
28. SPARE BREAKER RESERVED.
29. ALL CONDUIT EXITING THE BOTTOM OF THE CABINET SHALL BE INSTALL IN-LINE WITH THE EQUIPMENT IT IS CONNECTED TO. THE CABLES SHALL BE INSTALLED IN A NEAT AND PROFESSIONAL MANNER.
30. PROVIDE WINDOW IN PMMA SHIELD FOR ACCESS TO BREAKER. MOUNT BREAKER FLUSH WITH PMMA SHIELD USING MOUNTING BRACKET.

NOTE TO DESIGNER

THIS BASE SHEET SHOWS TYPICAL CONSTRUCTION BUT IT IS **NOT** A STANDARD DRAWING. IT REQUIRES COMPLETION BY THE DESIGNER PRIOR TO INSERTION INTO A CONTRACT. MICROSTATION FILES AND THE *"CADD STANDARDS MANUAL"* ARE AVAILABLE ON THE ILLINOIS TOLLWAY WEBSITE. THE DESIGNER SHALL ACCEPT THE RESPONSIBILITY OF THE DESIGN OF THIS SHEET UPON ITS COMPLETION AND INSERTION INTO A CONTRACT. ALL "NOTE TO DESIGNER" BOXES SHALL BE REMOVED BY THE DESIGNER PRIOR TO INSERTION OF THE SHEET INTO THE PLAN SET.

0 2" 4"
SCALE IN INCHES
SCALE: 1" = 2"

NOTE TO DESIGNER

DSE SHALL SPECIFY THE GATOR PATCH CABLE LENGTH PER SITE AND UPDATE ITEM (O) TO INCLUDE THIS LENGTH.

Illinois Tollway

CABINET LAYOUT AND WIRING ITS POLE MOUNTED ENCLOSURE (1-CCTV CAMERA)

VERSION:	STANDARD:	SHEET:
2022-03	M-ITS-1203	1 OF 1

PLOT DRIVER: c:\bentley\wsp-us-pw-02\bs...brad.hofer\d0161165\pdf.ilTollway.pltcfg
PENTABLE: E:\Temp\Tables\Pen\Black\White\ilTollway.TBL
PLOT DATE: 2/17/2022 PLOT TIME: 5:19:56 PM
PLOTTED BY: Brad Hofer
MODEL NAME: M-ITS-1203
FILE NAME: pw:\\wsp-us-pw.bentley.com:wsp-us-pw-02\Documents\Illinois Tollway GEIG (9976RR)\Standard Drawings and Base Sheets\Section - M\1200 ITS\M-ITS-1203.dgn
PLOT SCALE: 0.2.000000 '-" / in. PAGE SIZE: 17x11 (in.)

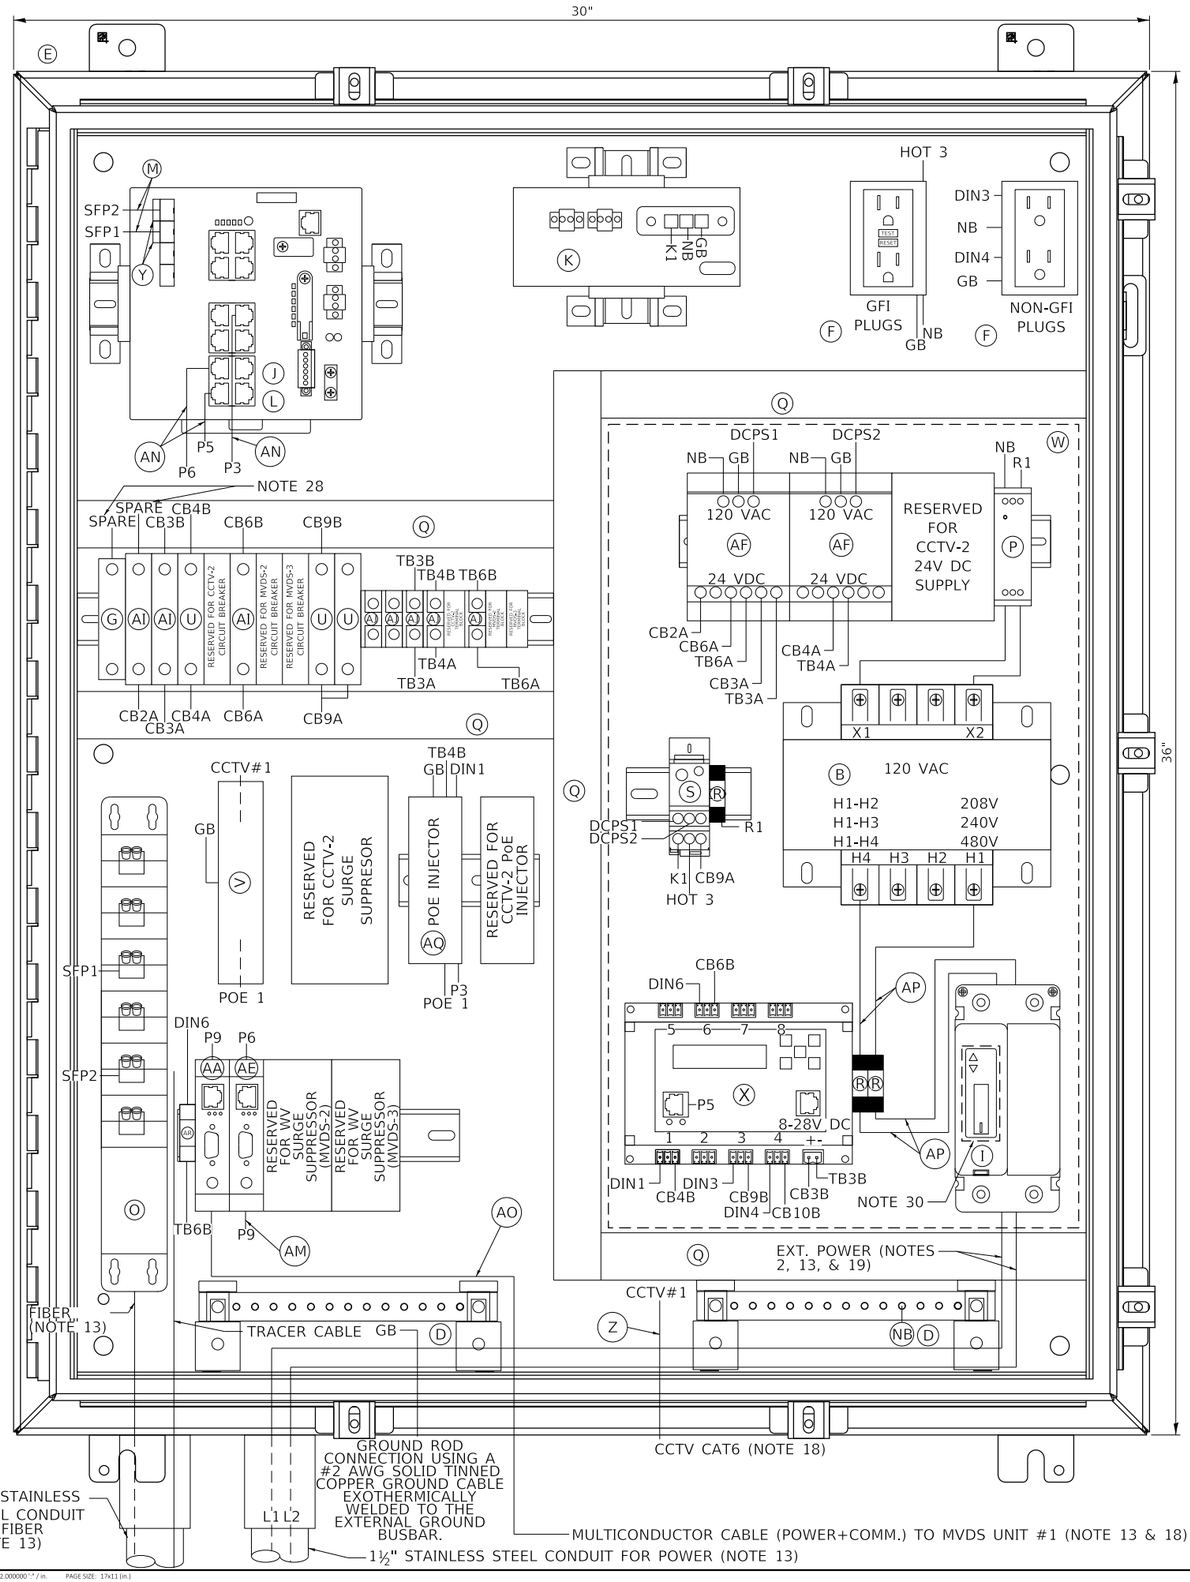

ITEM	DESCRIPTION
A	NOT USED FOR THIS SHEET APPLICATION
B	CONTROL POWER TRANSFORMER, 1000VA, 208/240/480-120VAC, 1PH SQUARE D/CLASS 9070 - T1000 D95
C	NOT USED FOR THIS SHEET APPLICATION
D	TWO (2) GROUNDING BAR SYSTEM HOFFMAN/PGS2K. BONDED OR SEPARATED AS REQUIRED.
E	NEMA 4X STAINLESS STEEL, 36"H X 30"W X 12"D ENCLOSURE WITH 33"X27" PANEL, HOFFMAN/A36H3012SS6LP & A36P30
F	TWO DUPLEX 120V RECEPTACLES, ONE GFCI AND NON-GFI (SEE NOTE 9) HUBBELL/GFR5362 & BR20WR
G	24VDC, 1P, 15A CIRCUIT BREAKER SCHNEIDER ELECTRIC/MGN61510
H	NOT USED FOR THIS SHEET APPLICATION
I	480V, 2P, 30A CIRCUIT BREAKER WITH TERMINAL SHIELD EATON/HFD2030L & 625B220G07
J	NETWORK SWITCH CISCO IE-4000-8T4G-E
K	CISCO POWER SUPPLY, PWR-IE170W-PC-AC=
L	IP SERVICES LICENSE: L-IE4000-RTU=
M	2 METER - SMFO LC-LC DUPLEX JUMPERS, CORNING/040402R5Z20002M
N	NOT USED FOR THIS SHEET APPLICATION
O	SMF PATCH PANEL WITH LC CONNECTORS, SEE SPECIAL PROVISIONS
P	120VAC SURGE SUPPRESSOR, MOUNTED ON DIN RAIL COOPER CROUSE HINDS/MA15/D/1/SI OR APPROVED EQUAL
Q	PANDUIT WIRING DUCT (OR EQUIVALENT) PANDUIT/F1X2LG6 WITH COVER-C1LG6
R	10 AMP FUSE, GOULD (MERSEN)/ATM-10
S	SPLICE BLOCK, ALTECH/38041
T	NOT USED FOR THIS SHEET APPLICATION
U	5A CIRCUIT BREAKER, ALLEN BRADLEY/1492-SPM1B050
V	CAT6 PoE+ SURGE SUPPRESSOR: USE AXIS T8061 FOR AXIS PoE CAMERA
W	CLEAR POLY METHYL METHACRYLATE (PMMA, PLEXIGLAS) SAFETY COVER ENCOMPASSING ITEMS AF, P, S, R, B, X, & I. (THE INSTALLER SHALL PERMANENTLY AFFIX A LABEL STATING "DANGER 480 VAC" OR "DANGER 240 VAC" OR "DANGER 120 VAC" FOR 120 VAC AS FIELD CONDITIONS WARRANT.)
X	POWER CONTROLLER, 8-CHANNEL DIN ETHERNET RELAY DIGITAL LOGGERS/DIN 4
Y	(2) CISCO GLC-LX-SM-RGD = 1 GBPS SM SFP MODULES
Z	CATEGORY 6 CABLE, 23 AWG, OUTDOOR RATED CABLE BELDEN/7953A
AA	SENSOR SURGE SUPPRESSION, WAVETRONIX - CLICK-200 OR ISS ZONE BARRIER ZB24510
AB	NOT USED FOR THIS SHEET APPLICATION
AC	NOT USED FOR THIS SHEET APPLICATION
AD	NOT USED FOR THIS SHEET APPLICATION
AE	RS-232 / RS-485 TO ETHERNET CONVERTOR WAVETRONIX - CLICK-301 OR ISS-MOXA P5150A-T, DK-035T
AF	AC/DC POWER SUPPLY, 24VDC WAVETRONIX - CLICK-204 OR ISS LAMBDA DSP100-24
AG	NOT USED FOR THIS SHEET APPLICATION
AH	NOT USED FOR THIS SHEET APPLICATION
AI	2A CIRCUIT BREAKER, ALLEN BRADLEY/1492-SPM1B020
AJ	TERMINAL BLOCK, ALLEN BRADLEY/1492-CD8
AK	MVDS ASSEMBLY (NOT SHOWN), SEE SPECIAL PROVISIONS
AL	TRANSFORMER COVERS, SQUARE D/9070FSC2
AM	5-CONDUCTOR JUMPER (Tx, Rx, GND, RTS, CTS), RS-232 SERIAL COMMUNICATIONS (APPLICABLE TO ISS/MOXA)
AN	INDOOR/OUTDOOR RATED CAT6 (1000MBS, TEMPERATURE HARDENED) THESE ARE THE CAT6 CABLES ROUTED INSIDE CABINET
AO	MVDS CABLE, SEE SPECIAL PROVISIONS
AP	#10 AWG
AQ	PoE INJECTOR AXIS T8144
AR	T-BUS CONNECTOR (WAVETRONIX)

NOTES:

1. ALL POWER WIRING SHALL BE RHH/RHW WITH WIRE TERMINALS OR TINNED.
2. CONTRACTOR TO VERIFY CORRECT TRANSFORMER TAPS ARE USED BASED ON INCOMING POWER SOURCE.
3. ALL CABLES AND EQUIPMENT SHALL BE PROPERLY DRESSED AND LABELED. ALL CONDUITS SHALL BE PROPERLY PLUGGED WITH DUCT SEAL PUTTY (RAINBOW TECHNOLOGIES OR EQUIVALENT).
4. NOT USED.
5. EACH 120VAC OUTLET, PS OR TRANSFORMER (ITEM F, K, L, & AF) SHALL BE FED FROM A SEPARATE INPUT LINE.
6. THE DIN RAIL(S) FOR ITEMS J & K SHALL BE INSTALLED WITH THE CENTER LINE NO LESS THAN 5 INCHES FROM ANY OBSTACLE ABOVE AND NO LESS THAN 4 INCHES FROM ANY OBSTACLE BELOW. ALL DIN RAIL SHALL BE GROUNDED.
7. ALL CABLES INSTALLED WITHIN THE CABINET AND POLE SHALL BE OUTDOOR RATED.
8. WIFI COMMUNICATION SHALL BE DISABLED ON DIN ETHERNET RELAY.
9. THE GFI OUTLETS LOAD SHALL NOT BE CONNECTED TO ANY OTHER LOAD IN THE ENCLOSURE. THE GFI'S ARE INTENDED TO BE UTILIZED FOR EXTERNAL EQUIPMENT ONLY. EACH OUTLETS TAB SHALL BE BROKEN SO THEY ARE INDEPENDENT.
10. ALL BREAKERS SHALL BE LABELED (E.G. CAMERA-AC, CAMERA-DC, DIN RELAY-AC, DIN RELAY-DC, CELL MODEM-AC ETC.).
11. NOT USED FOR THIS SHEET APPLICATION.
12. USE THE MOUNTING TABS ON THE IP RELAY UNIT TO MOUNT THE UNIT DIRECTLY TO THE BACK PLATE. REFER TO THE IP RELAY WIRING TABLE FOR WIRING DETAILS.
13. THE FIBER CABLE SHALL RUN STRAIGHT DOWN FROM THE GATOR PATCH THROUGH THE LEFT MOST CONDUIT. THE POWER CABLE SHALL BE PULLED THROUGH THE CONDUIT TO THE RIGHT OF THE FIBER CONDUIT. NO SLACK SHALL BE PLACED IN THE CABINET. ALL POWER AND COMMUNICATION CABLE SLACK SHALL BE PLACED IN THEIR RESPECTIVE HANDHOLES.
14. POWER FEED TO THE CISCO IE4000 SWITCH SHALL BE FROM THE 120VAC INPUT WHEN THE ENCLOSURE IS AC POWERED.
15. NOT USED FOR THIS SHEET APPLICATION.
16. IF A SOLAR GENERATOR IS CONNECTED, THEN ITEM P AND THE SECONDARY SIDE OF ITEM B SHALL BE CONNECTED UNTIL A FINAL AC CONNECTION IS MADE.
17. ITEM X IS USED TO CONTROL POWER TO THE CAMERAS AND DETECTORS. ALL 120VAC CONNECTIONS ON ITEM X SHALL BE PROTECTED.
18. CABLES TO BE ROUTED THROUGH POLE.
19. WHEN A 24VDC TO 120VAC POWER GENERATOR IS CONNECTED, THEN THE 480VAC TO 120VAC STEP DOWN TRANSFORMER IS BYPASSED.
20. NOT USED FOR THIS SHEET APPLICATION.
21. NOT USED FOR THIS SHEET APPLICATION.
22. DIN RAIL SHALL BE INSTALLED AS ILLUSTRATED ON DRAWING. DIN RAIL SHALL BE GROUNDED TO THE GROUND BUS.
23. BOND NEUTRAL AND GROUND BUSES TOGETHER, TIE THE ENCLOSURE INTO THE GROUND BUS.
24. ITEM W SHALL BE FORMED AND MOLDED TO FIT AROUND THE AREA DENOTED BY THE DASHED LINE. THE PLEXIGLASS SHALL BE MOUNTED TO THE BACKPLATE WITH SUFFICIENT AIR HOLES TO ALLOW HEAT TO ESCAPE THE AREA. THERE SHALL ALSO BE OPENINGS ON THE BOTTOM TO ALLOW CABLES TO BE PASSED FROM THE AC SECTION TO THE OTHER SECTIONS OF THE ENCLOSURE.
25. ITEM AL SHALL BE PLACED ON ITEM B.
26. ALL INTERNAL ENCLOSURE ROUTED AND TERMINATED CAT6 CABLE SHALL BE TEMPERATURE RATED.
27. ALL INTERNAL 24VAC, 120VAC (STARTING ON SECONDARY SIDE OF ITEM B) AND ANY DC VOLTAGE POWER FEEDS USE #16 AWG CABLE.
28. SPARE BREAKER RESERVED.
29. ALL CONDUIT EXITING THE BOTTOM OF THE CABINET SHALL BE INSTALL IN-LINE WITH THE EQUIPMENT IT IS CONNECTED TO. THE CABLES SHALL BE INSTALLED IN A NEAT AND PROFESSIONAL MANNER.
30. PROVIDE WINDOW IN PMMA SHIELD FOR ACCESS TO BREAKER. MOUNT BREAKER FLUSH WITH PMMA SHIELD USING MOUNTING BRACKET.

NOTE TO DESIGNER

THIS BASE SHEET SHOWS TYPICAL CONSTRUCTION BUT IT IS **NOT** A STANDARD DRAWING. IT REQUIRES COMPLETION BY THE DESIGNER PRIOR TO INSERTION INTO A CONTRACT. MICROSTATION FILES AND THE *"CADD STANDARDS MANUAL"* ARE AVAILABLE ON THE ILLINOIS TOLLWAY WEBSITE. THE DESIGNER SHALL ACCEPT THE RESPONSIBILITY OF THE DESIGN OF THIS SHEET UPON ITS COMPLETION AND INSERTION INTO A CONTRACT. ALL "NOTE TO DESIGNER" BOXES SHALL BE REMOVED BY THE DESIGNER PRIOR TO INSERTION OF THE SHEET INTO THE PLAN SET.

0 2" 4"
SCALE IN INCHES
SCALE: 1" = 2"

NOTE TO DESIGNER

DSE SHALL SPECIFY THE GATOR PATCH CABLE LENGTH PER SITE AND UPDATE ITEM (O) TO INCLUDE THIS LENGTH.

Illinois Tollway

CABINET LAYOUT AND WIRING ITS POLE MOUNTED ENCLOSURE (1-CCTV CAMERA AND 1-MVDS)

VERSION:	STANDARD:	SHEET:
2022-03	M-ITS-1204	1 OF 1

PLOT DRIVER: c:\bentley\wsp-us-pw-02\bs...brad.hofer\d0161165\pdf.ilTollway.pltcfg
PENTABLE: E:\Temp\Tables\Pen\Black\White\ILTollway.TBL
PLOT DATE: 2/17/2022 PLOT TIME: 5:20:17 PM
PLOTTED BY: Brad Hofer
MODEL NAME: M-ITS-1204
FILE NAME: pw:\\wsp-us-pw.bentley.com:wsp-us-pw-02\Documents\Illinois Tollway GEG (9976861)\Standard Drawings and Base Sheets\Section - M\1200 ITS\M-ITS-1204.dgn
PLOT SCALE: 0.2.000000 '-" / in. PAGE SIZE: 17x11 (in.)

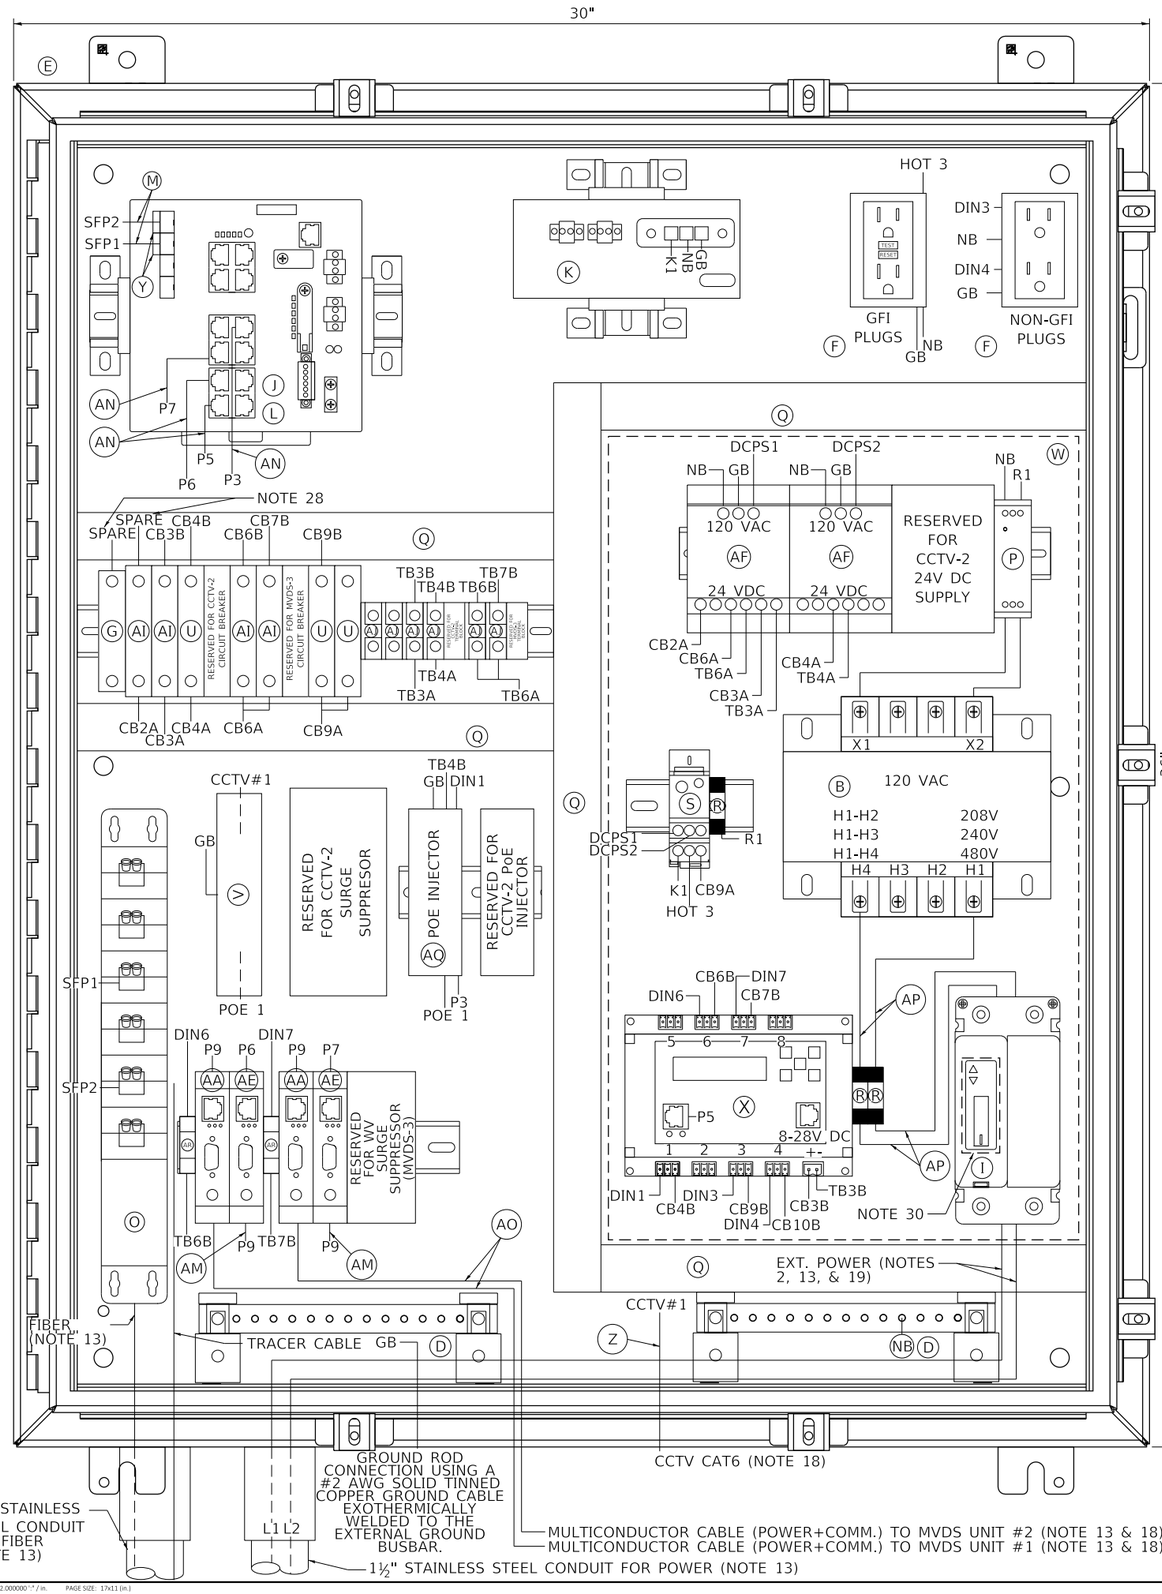

ITEM	DESCRIPTION
A	NOT USED FOR THIS SHEET APPLICATION
B	CONTROL POWER TRANSFORMER, 1000VA, 208/240/480-120VAC, 1PH SQUARE D/CLASS 9070 - T1000 D95
C	NOT USED FOR THIS SHEET APPLICATION
D	TWO (2) GROUNDING BAR SYSTEM HOFFMAN/PGS2K. BONDED OR SEPARATED AS REQUIRED.
E	NEMA 4X STAINLESS STEEL, 36"H X 30"W X 12"D ENCLOSURE WITH 33"X27" PANEL, HOFFMAN/A36H3012SS6LP & A36P30
F	TWO DUPLEX 120V RECEPTACLES, ONE GFCI AND NON-GFI (SEE NOTE 9) HUBBELL/GFR5362 & BR20WR
G	24VDC, 1P, 15A CIRCUIT BREAKER SCHNEIDER ELECTRIC/MGN61510
H	NOT USED FOR THIS SHEET APPLICATION
I	480V, 2P, 30A CIRCUIT BREAKER WITH TERMINAL SHIELD EATON/HFD2030L & 625B220G07
J	NETWORK SWITCH CISCO IE-4000-8T4G-E
K	CISCO POWER SUPPLY, PWR-IE170W-PC-AC=
L	IP SERVICES LICENSE: L-IE4000-RTU=
M	2 METER - SMFO LC-LC DUPLEX JUMPERS, CORNING/040402R5Z20002M
N	NOT USED FOR THIS SHEET APPLICATION
O	SMF PATCH PANEL WITH LC CONNECTORS, SEE SPECIAL PROVISIONS
P	120VAC SURGE SUPPRESSOR, MOUNTED ON DIN RAIL COOPER CROUSE HINDS/MA15/D/1/SI OR APPROVED EQUAL
Q	PANDUIT WIRING DUCT (OR EQUIVALENT) PANDUIT/F1X2LG6 WITH COVER-C1LG6
R	10 AMP FUSE, GOULD (MERSEN)/ATM-10
S	SPLICE BLOCK, ALTECH/38041
T	NOT USED FOR THIS SHEET APPLICATION
U	5A CIRCUIT BREAKER, ALLEN BRADLEY/1492-SPM1B050
V	CAT6 PoE+ SURGE SUPPRESSOR: USE AXIS T8061 FOR AXIS PoE CAMERA
W	CLEAR POLY METHYL METHACRYLATE (PMMA, PLEXIGLAS) SAFETY COVER ENCOMPASSING ITEMS AF, P, S, R, B, X, & I. (THE INSTALLER SHALL PERMANENTLY AFFIX A LABEL STATING "DANGER 480 VAC" OR "DANGER 240 VAC" OR "DANGER 120 VAC" FOR 120 VAC AS FIELD CONDITIONS WARRANT.)
X	POWER CONTROLLER, 8-CHANNEL DIN ETHERNET RELAY DIGITAL LOGGERS/DIN 4
Y	(2) CISCO GLC-LX-SM-RGD = 1 GBPS SM SFP MODULES
Z	CATEGORY 6 CABLE, 23 AWG, OUTDOOR RATED CABLE BELDEN/7953A
AA	SENSOR SURGE SUPPRESSION, WAVETRONIX - CLICK-200 OR ISS ZONE BARRIER ZB24510
AB	NOT USED FOR THIS SHEET APPLICATION
AC	NOT USED FOR THIS SHEET APPLICATION
AD	NOT USED FOR THIS SHEET APPLICATION
AE	RS-232 / RS-485 TO ETHERNET CONVERTOR WAVETRONIX - CLICK-301 OR ISS-MOXA P5150A-T, DK-035T
AF	AC/DC POWER SUPPLY, 24VDC WAVETRONIX - CLICK-204 OR ISS LAMBDA DSP100-24
AG	NOT USED FOR THIS SHEET APPLICATION
AH	NOT USED FOR THIS SHEET APPLICATION
AI	2A CIRCUIT BREAKER, ALLEN BRADLEY/1492-SPM1B020
AJ	TERMINAL BLOCK, ALLEN BRADLEY/1492-CD8
AK	MVDS ASSEMBLY (NOT SHOWN), SEE SPECIAL PROVISIONS
AL	TRANSFORMER COVERS, SQUARE D/9070FSC2
AM	5-CONDUCTOR JUMPER (Tx, Rx, GND, RTS, CTS), RS-232 SERIAL COMMUNICATIONS (APPLICABLE TO ISS/MOXA)
AN	INDOOR/OUTDOOR RATED CAT6 (1000MBS, TEMPERATURE HARDENED) THESE ARE THE CAT6 CABLES ROUTED INSIDE CABINET
AO	MVDS CABLE, SEE SPECIAL PROVISIONS
AP	#10 AWG
AQ	PoE INJECTOR AXIS T8144
AR	T-BUS CONNECTOR (WAVETRONIX)

NOTES:

1. ALL POWER WIRING SHALL BE RHH/RHW WITH WIRE TERMINALS OR TINNED.
2. CONTRACTOR TO VERIFY CORRECT TRANSFORMER TAPS ARE USED BASED ON INCOMING POWER SOURCE.
3. ALL CABLES AND EQUIPMENT SHALL BE PROPERLY DRESSED AND LABELED. ALL CONDUITS SHALL BE PROPERLY PLUGGED WITH DUCT SEAL PUTTY (RAINBOW TECHNOLOGIES OR EQUIVALENT).
4. NOT USED.
5. EACH 120VAC OUTLET, PS OR TRANSFORMER (ITEM F, K, L, & AF) SHALL BE FED FROM A SEPARATE INPUT LINE.
6. THE DIN RAIL(S) FOR ITEMS J & K SHALL BE INSTALLED WITH THE CENTER LINE NO LESS THAN 5 INCHES FROM ANY OBSTACLE ABOVE AND NO LESS THAN 4 INCHES FROM ANY OBSTACLE BELOW. ALL DIN RAIL SHALL BE GROUNDED.
7. ALL CABLES INSTALLED WITHIN THE CABINET AND POLE SHALL BE OUTDOOR RATED.
8. WIFI COMMUNICATION SHALL BE DISABLED ON DIN ETHERNET RELAY.
9. THE GFI OUTLETS LOAD SHALL NOT BE CONNECTED TO ANY OTHER LOAD IN THE ENCLOSURE. THE GFI'S ARE INTENDED TO BE UTILIZED FOR EXTERNAL EQUIPMENT ONLY. EACH OUTLETS TAB SHALL BE BROKEN SO THEY ARE INDEPENDENT.
10. ALL BREAKERS SHALL BE LABELED (E.G. CAMERA-AC, CAMERA-DC, DIN RELAY-AC, DIN RELAY-DC, CELL MODEM-AC ETC.).
11. NOT USED FOR THIS SHEET APPLICATION.
12. USE THE MOUNTING TABS ON THE IP RELAY UNIT TO MOUNT THE UNIT DIRECTLY TO THE BACK PLATE. REFER TO THE IP RELAY WIRING TABLE FOR WIRING DETAILS.
13. THE FIBER CABLE SHALL RUN STRAIGHT DOWN FROM THE GATOR PATCH THROUGH THE LEFT MOST CONDUIT. THE POWER CABLE SHALL BE PULLED THROUGH THE CONDUIT TO THE RIGHT OF THE FIBER CONDUIT. NO SLACK SHALL BE PLACED IN THE CABINET. ALL POWER AND COMMUNICATION CABLE SLACK SHALL BE PLACED IN THEIR RESPECTIVE HANDHOLES.
14. POWER FEED TO THE CISCO IE4000 SWITCH SHALL BE FROM THE 120VAC INPUT WHEN THE ENCLOSURE IS AC POWERED.
15. NOT USED FOR THIS SHEET APPLICATION.
16. IF A SOLAR GENERATOR IS CONNECTED, THEN ITEM P AND THE SECONDARY SIDE OF ITEM B SHALL BE CONNECTED UNTIL A FINAL AC CONNECTION IS MADE.
17. ITEM X IS USED TO CONTROL POWER TO THE CAMERAS AND DETECTORS. ALL 120VAC CONNECTIONS ON ITEM X SHALL BE PROTECTED.
18. CABLES TO BE ROUTED THROUGH POLE.
19. WHEN A 24VDC TO 120VAC POWER GENERATOR IS CONNECTED, THEN THE 480VAC TO 120VAC STEP DOWN TRANSFORMER IS BYPASSED.
20. NOT USED FOR THIS SHEET APPLICATION.
21. NOT USED FOR THIS SHEET APPLICATION.
22. DIN RAIL SHALL BE INSTALLED AS ILLUSTRATED ON DRAWING. DIN RAIL SHALL BE GROUNDED TO THE GROUND BUS.
23. BOND NEUTRAL AND GROUND BUSES TOGETHER, TIE THE ENCLOSURE INTO THE GROUND BUS.
24. ITEM W SHALL BE FORMED AND MOLDED TO FIT AROUND THE AREA DENOTED BY THE DASHED LINE. THE PLEXIGLASS SHALL BE MOUNTED TO THE BACKPLATE WITH SUFFICIENT AIR HOLES TO ALLOW HEAT TO ESCAPE THE AREA. THERE SHALL ALSO BE OPENINGS ON THE BOTTOM TO ALLOW CABLES TO BE PASSED FROM THE AC SECTION TO THE OTHER SECTIONS OF THE ENCLOSURE.
25. ITEM AL SHALL BE PLACED ON ITEM B.
26. ALL INTERNAL ENCLOSURE ROUTED AND TERMINATED CAT6 CABLE SHALL BE TEMPERATURE RATED.
27. ALL INTERNAL 24VAC, 120VAC (STARTING ON SECONDARY SIDE OF ITEM B) AND ANY DC VOLTAGE POWER FEEDS USE #16 AWG CABLE.
28. SPARE BREAKER RESERVED.
29. ALL CONDUIT EXITING THE BOTTOM OF THE CABINET SHALL BE INSTALL IN-LINE WITH THE EQUIPMENT IT IS CONNECTED TO. THE CABLES SHALL BE INSTALLED IN A NEAT AND PROFESSIONAL MANNER.
30. PROVIDE WINDOW IN PMMA SHIELD FOR ACCESS TO BREAKER. MOUNT BREAKER FLUSH WITH PMMA SHIELD USING MOUNTING BRACKET.

NOTE TO DESIGNER

THIS BASE SHEET SHOWS TYPICAL CONSTRUCTION BUT IT IS **NOT** A STANDARD DRAWING. IT REQUIRES COMPLETION BY THE DESIGNER PRIOR TO INSERTION INTO A CONTRACT. MICROSTATION FILES AND THE *"CADD STANDARDS MANUAL"* ARE AVAILABLE ON THE ILLINOIS TOLLWAY WEBSITE. THE DESIGNER SHALL ACCEPT THE RESPONSIBILITY OF THE DESIGN OF THIS SHEET UPON ITS COMPLETION AND INSERTION INTO A CONTRACT. ALL "NOTE TO DESIGNER" BOXES SHALL BE REMOVED BY THE DESIGNER PRIOR TO INSERTION OF THE SHEET INTO THE PLAN SET.

0 2" 4"
SCALE IN INCHES
SCALE: 1" = 2"

NOTE TO DESIGNER

DSE SHALL SPECIFY THE GATOR PATCH CABLE LENGTH PER SITE AND UPDATE ITEM (O) TO INCLUDE THIS LENGTH.

Illinois Tollway

CABINET LAYOUT AND WIRING ITS POLE MOUNTED ENCLOSURE (1-CCTV CAMERA AND 2-MVDS)

VERSION:	STANDARD:	SHEET:
2022-03	M-ITS-1205	1 OF 1

PLOT DRIVER: c:\bentley\wsp-pw.cfg\2q... brad.hoyer\d0161165\pdf.ilTollway.pltcfg
PENTABLE: E:\Temp\Tables\Pen\BlackWhite.ilTollway.TBL
PLOT DATE: 2/17/2022 PLOT TIME: 5:20:29 PM
PLOTTED BY: brad.hoyer
MODEL NAME: M-ITS-1205
FILE NAME: pw:\\wsp-us-pw.bentley.com-wsp-us-pw-02\Documents\Illinois Tollway GEG (99768R)\Standard Drawings and Base Sheets\Section - M\11200 ITS\M-ITS-1205.dgn
PLOT SCALE: 0.2.000000 '-" / in. PAGE SIZE: 17x11 (in.)

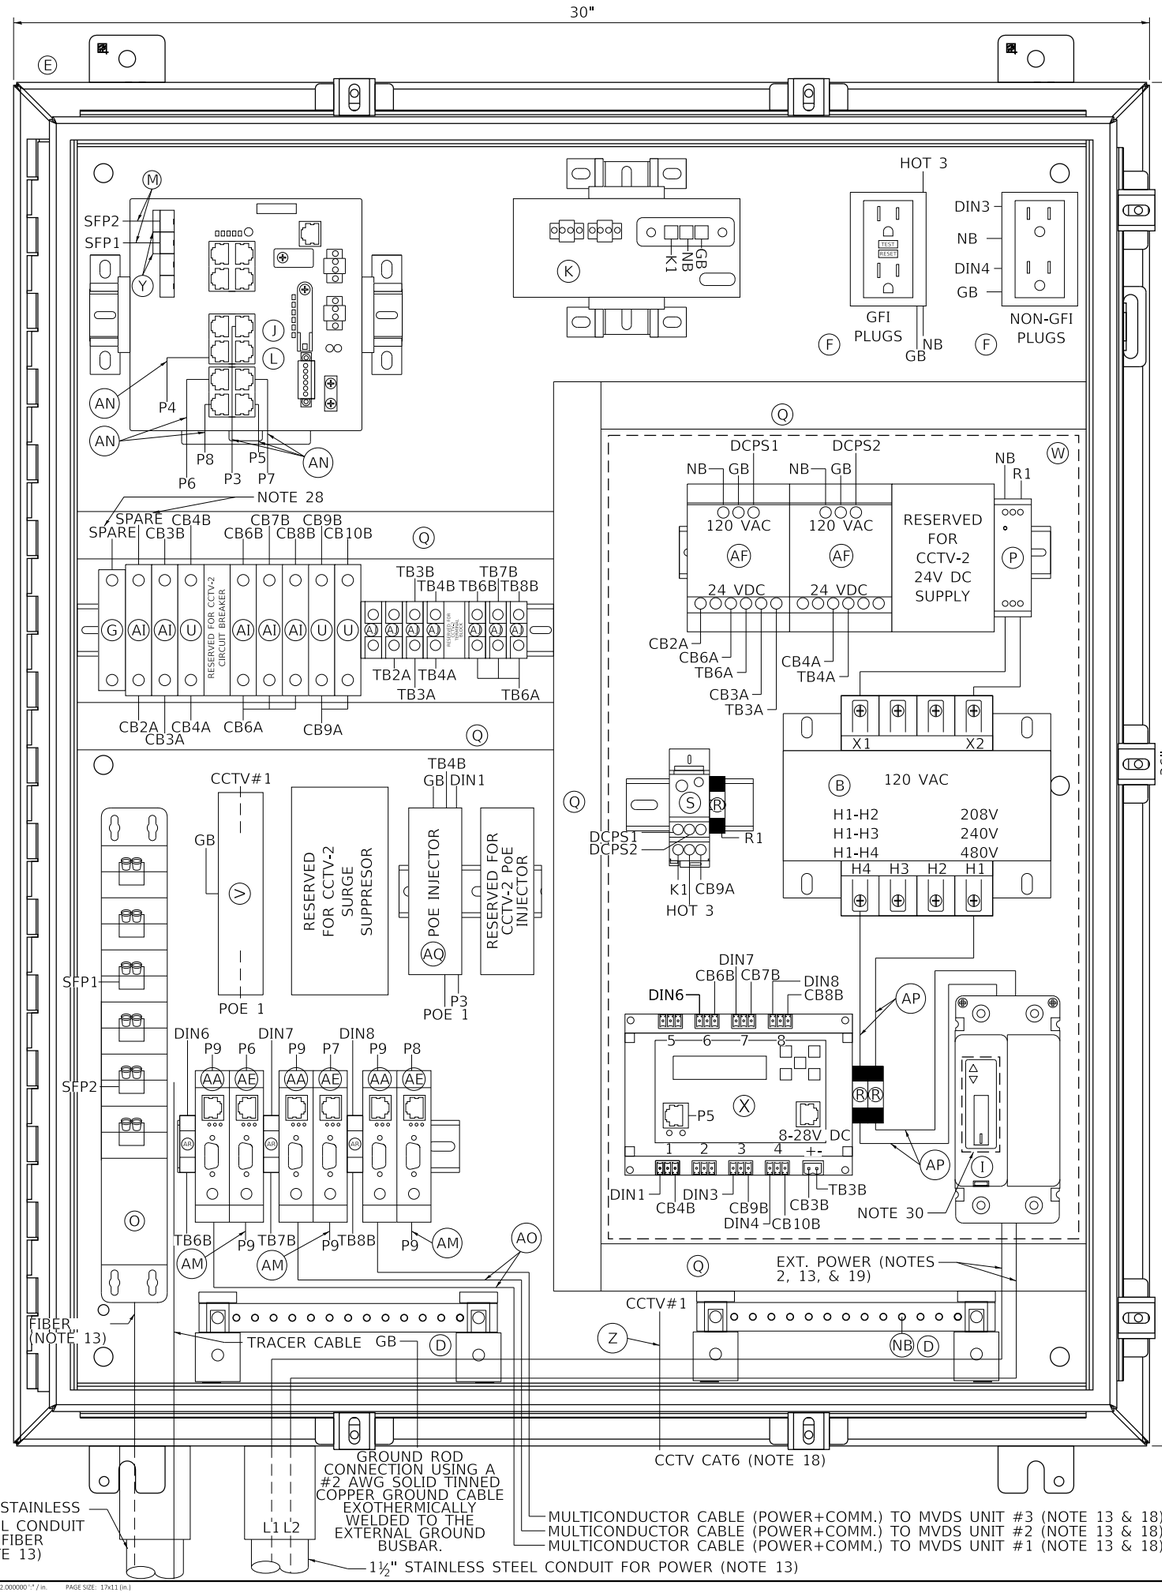

ITEM	DESCRIPTION
A	NOT USED FOR THIS SHEET APPLICATION
B	CONTROL POWER TRANSFORMER, 1000VA, 208/240/480-120VAC, 1PH SQUARE D/CLASS 9070 - T1000 D95
C	NOT USED FOR THIS SHEET APPLICATION
D	TWO (2) GROUNDING BAR SYSTEM HOFFMAN/PGS2K. BONDED OR SEPARATED AS REQUIRED.
E	NEMA 4X STAINLESS STEEL, 36"H X 30"W X 12"D ENCLOSURE WITH 33"X27" PANEL, HOFFMAN/A36H3012SS6LP & A36P30
F	TWO DUPLEX 120V RECEPTACLES, ONE GFCI AND NON-GFI (SEE NOTE 9) HUBBELL/GFR5362 & BR20WR
G	24VDC, 1P, 15A CIRCUIT BREAKER SCHNEIDER ELECTRIC/MGN61510
H	NOT USED FOR THIS SHEET APPLICATION
I	480V, 2P, 30A CIRCUIT BREAKER WITH TERMINAL SHIELD EATON/HFD2030L & 625B220G07
J	NETWORK SWITCH CISCO IE-4000-8T4G-E
K	CISCO POWER SUPPLY, PWR-IE170W-PC-AC=
L	IP SERVICES LICENSE: L-IE4000-RTU=
M	2 METER - SMFO LC-LC DUPLEX JUMPERS, CORNING/040402R5Z20002M
N	NOT USED FOR THIS SHEET APPLICATION
O	SMF PATCH PANEL WITH LC CONNECTORS, SEE SPECIAL PROVISIONS
P	120VAC SURGE SUPPRESSOR, MOUNTED ON DIN RAIL COOPER CROUSE HINDS/MA15/D/1/SI OR APPROVED EQUAL
Q	PANDUIT WIRING DUCT (OR EQUIVALENT) PANDUIT/F1X2LG6 WITH COVER-C1LG6
R	10 AMP FUSE, GOULD (MERSEN)/ATM-10
S	SPLICE BLOCK, ALTECH/38041
T	NOT USED FOR THIS SHEET APPLICATION
U	5A CIRCUIT BREAKER, ALLEN BRADLEY/1492-SPM1B050
V	CAT6 PoE+ SURGE SUPPRESSOR: USE AXIS T8061 FOR AXIS PoE CAMERA
W	CLEAR POLY METHYL METHACRYLATE (PMMA, PLEXIGLAS) SAFETY COVER ENCOMPASSING ITEMS AF, P, S, R, B, X, & I. (THE INSTALLER SHALL PERMANENTLY AFFIX A LABEL STATING "DANGER 480 VAC" OR "DANGER 240 VAC" OR "DANGER 120 VAC" FOR 120 VAC AS FIELD CONDITIONS WARRANT.)
X	POWER CONTROLLER, 8-CHANNEL DIN ETHERNET RELAY DIGITAL LOGGERS/DIN 4
Y	(2) CISCO GLC-LX-SM-RGD = 1 GBPS SM SFP MODULES
Z	CATEGORY 6 CABLE, 23 AWG, OUTDOOR RATED CABLE BELDEN/7953A
AA	SENSOR SURGE SUPPRESSION, WAVETRONIX - CLICK-200 OR ISS ZONE BARRIER ZB24510
AB	NOT USED FOR THIS SHEET APPLICATION
AC	NOT USED FOR THIS SHEET APPLICATION
AD	NOT USED FOR THIS SHEET APPLICATION
AE	RS-232 / RS-485 TO ETHERNET CONVERTOR WAVETRONIX - CLICK-301 OR ISS-MOXA P5150A-T, DK-035T
AF	AC/DC POWER SUPPLY, 24VDC WAVETRONIX - CLICK-204 OR ISS LAMBDA DSP100-24
AG	NOT USED FOR THIS SHEET APPLICATION
AH	NOT USED FOR THIS SHEET APPLICATION
AI	2A CIRCUIT BREAKER, ALLEN BRADLEY/1492-SPM1B020
AJ	TERMINAL BLOCK, ALLEN BRADLEY/1492-CD8
AK	MVDS ASSEMBLY (NOT SHOWN), SEE SPECIAL PROVISIONS
AL	TRANSFORMER COVERS, SQUARE D/9070FSC2
AM	5-CONDUCTOR JUMPER (Tx, Rx, GND, RTS, CTS), RS-232 SERIAL COMMUNICATIONS (APPLICABLE TO ISS/MOXA)
AN	INDOOR/OUTDOOR RATED CAT6 (1000MBS, TEMPERATURE HARDENED) THESE ARE THE CAT6 CABLES ROUTED INSIDE CABINET
AO	MVDS CABLE, SEE SPECIAL PROVISIONS
AP	#10 AWG
AQ	PoE INJECTOR AXIS T8144
AR	T-BUS CONNECTOR (WAVETRONIX)

NOTES:

1. ALL POWER WIRING SHALL BE RHH/RHW WITH WIRE TERMINALS OR TINNED.
2. CONTRACTOR TO VERIFY CORRECT TRANSFORMER TAPS ARE USED BASED ON INCOMING POWER SOURCE.
3. ALL CABLES AND EQUIPMENT SHALL BE PROPERLY DRESSED AND LABELED. ALL CONDUITS SHALL BE PROPERLY PLUGGED WITH DUCT SEAL PUTTY (RAINBOW TECHNOLOGIES OR EQUIVALENT).
4. NOT USED.
5. EACH 120VAC OUTLET, PS OR TRANSFORMER (ITEM F, K, L, & AF) SHALL BE FED FROM A SEPARATE INPUT LINE.
6. THE DIN RAIL(S) FOR ITEMS J & K SHALL BE INSTALLED WITH THE CENTER LINE NO LESS THAN 5 INCHES FROM ANY OBSTACLE ABOVE AND NO LESS THAN 4 INCHES FROM ANY OBSTACLE BELOW. ALL DIN RAIL SHALL BE GROUNDED.
7. ALL CABLES INSTALLED WITHIN THE CABINET AND POLE SHALL BE OUTDOOR RATED.
8. WIFI COMMUNICATION SHALL BE DISABLED ON DIN ETHERNET RELAY.
9. THE GFI OUTLETS LOAD SHALL NOT BE CONNECTED TO ANY OTHER LOAD IN THE ENCLOSURE. THE GFI'S ARE INTENDED TO BE UTILIZED FOR EXTERNAL EQUIPMENT ONLY. EACH OUTLETS TAB SHALL BE BROKEN SO THEY ARE INDEPENDENT.
10. ALL BREAKERS SHALL BE LABELED (E.G. CAMERA-AC, CAMERA-DC, DIN RELAY-AC, DIN RELAY-DC, CELL MODEM-AC ETC.).
11. NOT USED FOR THIS SHEET APPLICATION.
12. USE THE MOUNTING TABS ON THE IP RELAY UNIT TO MOUNT THE UNIT DIRECTLY TO THE BACK PLATE. REFER TO THE IP RELAY WIRING TABLE FOR WIRING DETAILS.
13. THE FIBER CABLE SHALL RUN STRAIGHT DOWN FROM THE GATOR PATCH THROUGH THE LEFT MOST CONDUIT. THE POWER CABLE SHALL BE PULLED THROUGH THE CONDUIT TO THE RIGHT OF THE FIBER CONDUIT. NO SLACK SHALL BE PLACED IN THE CABINET. ALL POWER AND COMMUNICATION CABLE SLACK SHALL BE PLACED IN THEIR RESPECTIVE HANDHOLES.
14. POWER FEED TO THE CISCO IE4000 SWITCH SHALL BE FROM THE 120VAC INPUT WHEN THE ENCLOSURE IS AC POWERED.
15. NOT USED FOR THIS SHEET APPLICATION.
16. IF A SOLAR GENERATOR IS CONNECTED, THEN ITEM P AND THE SECONDARY SIDE OF ITEM B SHALL BE CONNECTED UNTIL A FINAL AC CONNECTION IS MADE.
17. ITEM X IS USED TO CONTROL POWER TO THE CAMERAS AND DETECTORS. ALL 120VAC CONNECTIONS ON ITEM X SHALL BE PROTECTED.
18. CABLES TO BE ROUTED THROUGH POLE.
19. WHEN A 24VDC TO 120VAC POWER GENERATOR IS CONNECTED, THEN THE 480VAC TO 120VAC STEP DOWN TRANSFORMER IS BYPASSED.
20. NOT USED FOR THIS SHEET APPLICATION.
21. NOT USED FOR THIS SHEET APPLICATION.
22. DIN RAIL SHALL BE INSTALLED AS ILLUSTRATED ON DRAWING. DIN RAIL SHALL BE GROUNDED TO THE GROUND BUS.
23. BOND NEUTRAL AND GROUND BUSES TOGETHER, TIE THE ENCLOSURE INTO THE GROUND BUS.
24. ITEM W SHALL BE FORMED AND MOLDED TO FIT AROUND THE AREA DENOTED BY THE DASHED LINE. THE PLEXIGLASS SHALL BE MOUNTED TO THE BACKPLATE WITH SUFFICIENT AIR HOLES TO ALLOW HEAT TO ESCAPE THE AREA. THERE SHALL ALSO BE OPENINGS ON THE BOTTOM TO ALLOW CABLES TO BE PASSED FROM THE AC SECTION TO THE OTHER SECTIONS OF THE ENCLOSURE.
25. ITEM AL SHALL BE PLACED ON ITEM B.
26. ALL INTERNAL ENCLOSURE ROUTED AND TERMINATED CAT6 CABLE SHALL BE TEMPERATURE RATED.
27. ALL INTERNAL 24VAC, 120VAC (STARTING ON SECONDARY SIDE OF ITEM B) AND ANY DC VOLTAGE POWER FEEDS USE #16 AWG CABLE.
28. SPARE BREAKER RESERVED.
29. ALL CONDUIT EXITING THE BOTTOM OF THE CABINET SHALL BE INSTALL IN-LINE WITH THE EQUIPMENT IT IS CONNECTED TO. THE CABLES SHALL BE INSTALLED IN A NEAT AND PROFESSIONAL MANNER.
30. PROVIDE WINDOW IN PMMA SHIELD FOR ACCESS TO BREAKER. MOUNT BREAKER FLUSH WITH PMMA SHIELD USING MOUNTING BRACKET.

NOTE TO DESIGNER

THIS BASE SHEET SHOWS TYPICAL CONSTRUCTION BUT IT IS **NOT** A STANDARD DRAWING. IT REQUIRES COMPLETION BY THE DESIGNER PRIOR TO INSERTION INTO A CONTRACT. MICROSTATION FILES AND THE *"CADD STANDARDS MANUAL"* ARE AVAILABLE ON THE ILLINOIS TOLLWAY WEBSITE. THE DESIGNER SHALL ACCEPT THE RESPONSIBILITY OF THE DESIGN OF THIS SHEET UPON ITS COMPLETION AND INSERTION INTO A CONTRACT. ALL "NOTE TO DESIGNER" BOXES SHALL BE REMOVED BY THE DESIGNER PRIOR TO INSERTION OF THE SHEET INTO THE PLAN SET.

0 2" 4"
SCALE IN INCHES
SCALE: 1" = 2"

NOTE TO DESIGNER

DSE SHALL SPECIFY THE GATOR PATCH CABLE LENGTH PER SITE AND UPDATE ITEM (O) TO INCLUDE THIS LENGTH.

Illinois Tollway

CABINET LAYOUT AND WIRING ITS POLE MOUNTED ENCLOSURE (1-CCTV CAMERA AND 3-MVDS)

VERSION:	STANDARD:	SHEET:
2022-03	M-ITS-1206	1 OF 1

PLOT DRIVER: c:\bentley\wsp-pw.cfg\Q\s... brad.hoyer\d0161165\pdf.ilTollway.pltcfg
PENTABLE: E:\Temp\Tables\Pen\Black&White\ILTollway.TBL
PLOT DATE: 2/17/2022 PLOT TIME: 5:20:42 PM
PLOTTED BY: brad.hoyer
MODEL NAME: M-ITS-1206
FILE NAME: pw:\\wsp-us-pw.bentley.com:wsp-us-pw-02\Documents\Illinois Tollway GEG (9976861)\Standard Drawings and Base Sheets\Section - M\11200 ITS\M-ITS-1206.dgn
PLOT SCALE: 0:2.000000 '-" / in. PAGE SIZE: 17x11 (in.)

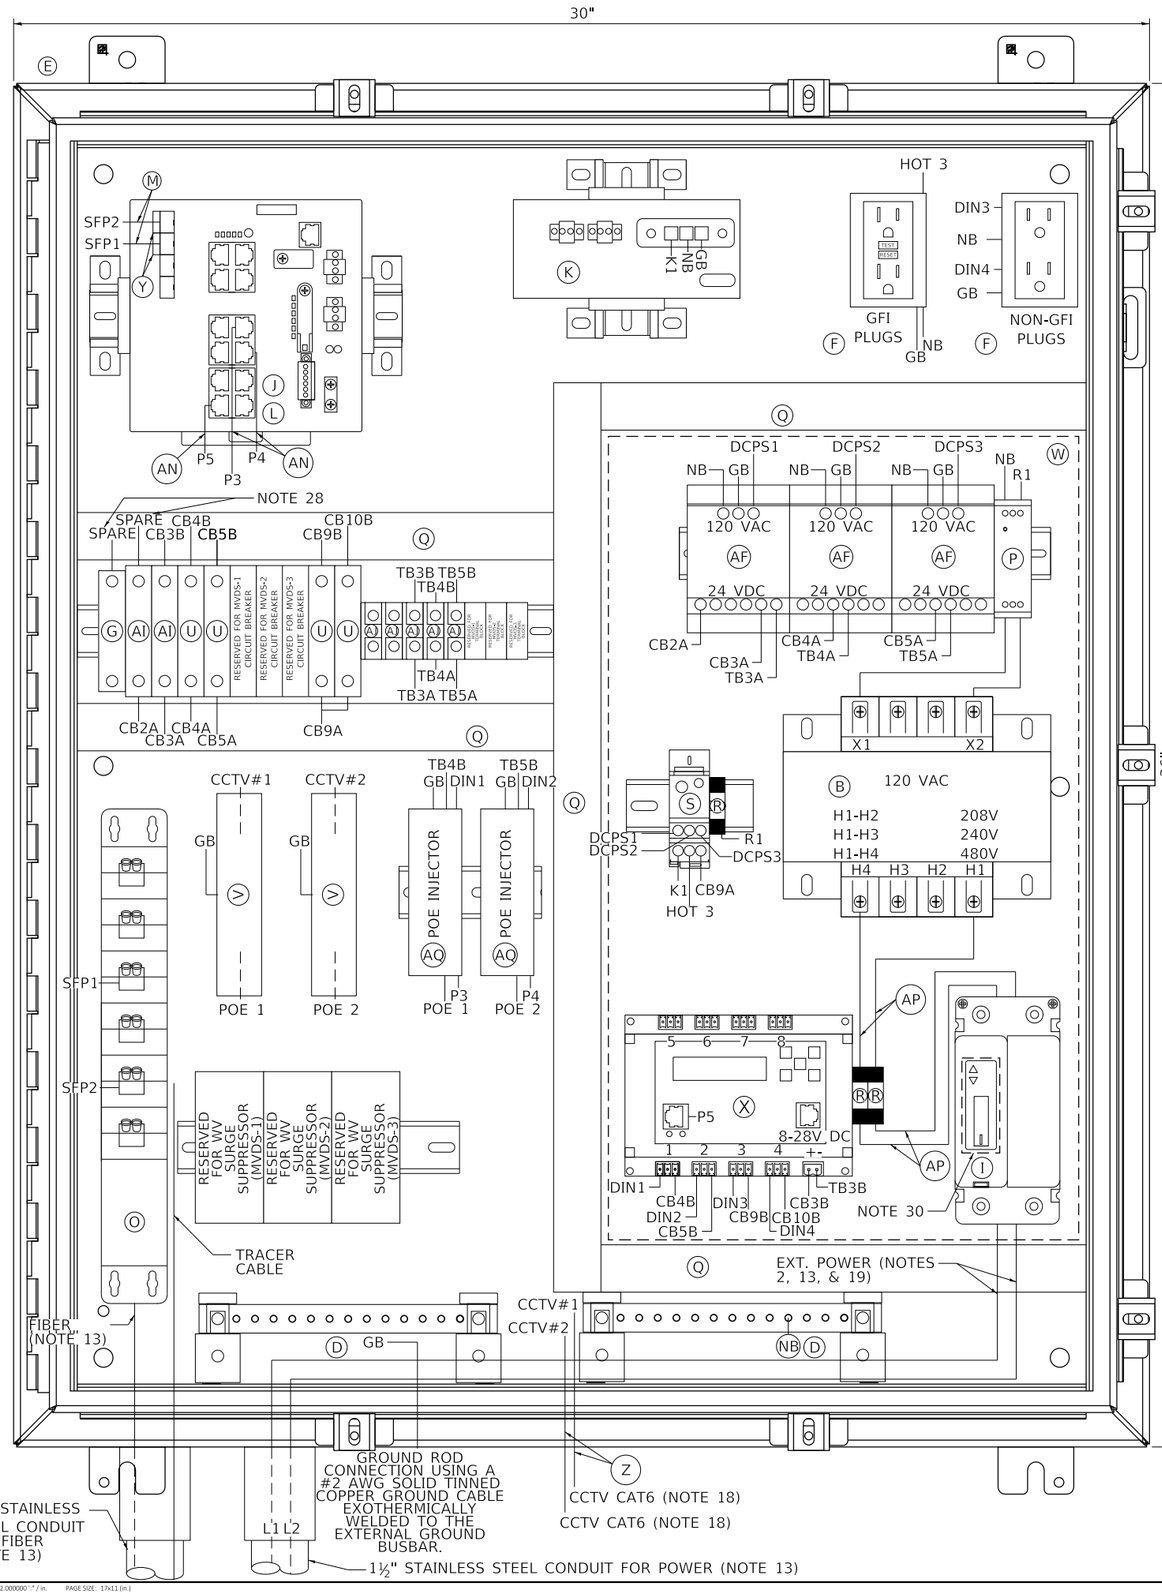

ITEM	DESCRIPTION
A	NOT USED FOR THIS SHEET APPLICATION
B	CONTROL POWER TRANSFORMER, 1000VA, 208/240/480-120VAC, 1PH SQUARE D/CLASS 9070 - T1000 D95
C	NOT USED FOR THIS SHEET APPLICATION
D	TWO (2) GROUNDING BAR SYSTEM HOFFMAN/PGS2K. BONDED OR SEPARATED AS REQUIRED.
E	NEMA 4X STAINLESS STEEL, 36"H X 30"W X 12"D ENCLOSURE WITH 33"X27" PANEL, HOFFMAN/A36H3012SS6LP & A36P30
F	TWO DUPLEX 120V RECEPTACLES, ONE GFCI AND NON-GFI (SEE NOTE 9) HUBBELL/GFR5362 & BR20WR
G	24VDC, 1P, 15A CIRCUIT BREAKER SCHNEIDER ELECTRIC/MGN61510
H	NOT USED FOR THIS SHEET APPLICATION
I	480V, 2P, 30A CIRCUIT BREAKER WITH TERMINAL SHIELD EATON/HFD2030L & 625B220G07
J	NETWORK SWITCH CISCO IE-4000-8T4G-E
K	CISCO POWER SUPPLY, PWR-IE170W-PC-AC=
L	IP SERVICES LICENSE: L-IE4000-RTU=
M	2 METER - SMFO LC-LC DUPLEX JUMPERS, CORNING/040402R5Z20002M
N	NOT USED FOR THIS SHEET APPLICATION
O	SMF PATCH PANEL WITH LC CONNECTORS, SEE SPECIAL PROVISIONS
P	120VAC SURGE SUPPRESSOR, MOUNTED ON DIN RAIL COOPER CROUSE HINDS/MA15/D/1/SI OR APPROVED EQUAL
Q	PANDUIT WIRING DUCT (OR EQUIVALENT) PANDUIT/F1X2LG6 WITH COVER-C1LG6
R	10 AMP FUSE, GOULD (MERSEN)/ATM-10
S	SPLICE BLOCK, ALTECH/38041
T	NOT USED FOR THIS SHEET APPLICATION
U	5A CIRCUIT BREAKER, ALLEN BRADLEY/1492-SPM1B050
V	CAT6 PoE+ SURGE SUPPRESSOR: USE AXIS T8061 FOR AXIS PoE CAMERA
W	CLEAR POLY METHYL METHACRYLATE (PMMA, PLEXIGLAS) SAFETY COVER ENCOMPASSING ITEMS AF, P, S, R, B, X, & I. (THE INSTALLER SHALL PERMANENTLY AFFIX A LABEL STATING "DANGER 480 VAC" OR "DANGER 240 VAC" OR "DANGER 120 VAC" FOR 120 VAC AS FIELD CONDITIONS WARRANT.)
X	POWER CONTROLLER, 8-CHANNEL DIN ETHERNET RELAY DIGITAL LOGGERS/DIN 4
Y	(2) CISCO GLC-LX-SM-RGD = 1 GBPS SM SFP MODULES
Z	CATEGORY 6 CABLE, 23 AWG, OUTDOOR RATED CABLE BELDEN/7953A
AA	SENSOR SURGE SUPPRESSION, WAVETRONIX - CLICK-200 OR ISS ZONE BARRIER ZB24510
AB	NOT USED FOR THIS SHEET APPLICATION
AC	NOT USED FOR THIS SHEET APPLICATION
AD	NOT USED FOR THIS SHEET APPLICATION
AE	RS-232 / RS-485 TO ETHERNET CONVERTOR WAVETRONIX - CLICK-301 OR ISS-MOXA P5150A-T, DK-035T
AF	AC/DC POWER SUPPLY, 24VDC WAVETRONIX - CLICK-204 OR ISS LAMBDA DSP100-24
AG	NOT USED FOR THIS SHEET APPLICATION
AH	NOT USED FOR THIS SHEET APPLICATION
AI	2A CIRCUIT BREAKER, ALLEN BRADLEY/1492-SPM1B020
AJ	TERMINAL BLOCK, ALLEN BRADLEY/1492-CD8
AK	MVDS ASSEMBLY (NOT SHOWN), SEE SPECIAL PROVISIONS
AL	TRANSFORMER COVERS, SQUARE D/9070FSC2
AM	5-CONDUCTOR JUMPER (Tx, Rx, GND, RTS, CTS), RS-232 SERIAL COMMUNICATIONS (APPLICABLE TO ISS/MOXA)
AN	INDOOR/OUTDOOR RATED CAT6 (1000MBS, TEMPERATURE HARDENED) THESE ARE THE CAT6 CABLES ROUTED INSIDE CABINET
AO	MVDS CABLE, SEE SPECIAL PROVISIONS
AP	#10 AWG
AQ	PoE INJECTOR AXIS T8144
AR	T-BUS CONNECTOR (WAVETRONIX)

NOTES:

1. ALL POWER WIRING SHALL BE RHH/RHW WITH WIRE TERMINALS OR TINNED.
2. CONTRACTOR TO VERIFY CORRECT TRANSFORMER TAPS ARE USED BASED ON INCOMING POWER SOURCE.
3. ALL CABLES AND EQUIPMENT SHALL BE PROPERLY DRESSED AND LABELED. ALL CONDUITS SHALL BE PROPERLY PLUGGED WITH DUCT SEAL PUTTY (RAINBOW TECHNOLOGIES OR EQUIVALENT).
4. NOT USED.
5. EACH 120VAC OUTLET, PS OR TRANSFORMER (ITEM F, K, L, & AF) SHALL BE FED FROM A SEPARATE INPUT LINE.
6. THE DIN RAIL(S) FOR ITEMS J & K SHALL BE INSTALLED WITH THE CENTER LINE NO LESS THAN 5 INCHES FROM ANY OBSTACLE ABOVE AND NO LESS THAN 4 INCHES FROM ANY OBSTACLE BELOW. ALL DIN RAIL SHALL BE GROUNDED.
7. ALL CABLES INSTALLED WITHIN THE CABINET AND POLE SHALL BE OUTDOOR RATED.
8. WIFI COMMUNICATION SHALL BE DISABLED ON DIN ETHERNET RELAY.
9. THE GFI OUTLETS LOAD SHALL NOT BE CONNECTED TO ANY OTHER LOAD IN THE ENCLOSURE. THE GFI'S ARE INTENDED TO BE UTILIZED FOR EXTERNAL EQUIPMENT ONLY. EACH OUTLETS TAB SHALL BE BROKEN SO THEY ARE INDEPENDENT.
10. ALL BREAKERS SHALL BE LABELED (E.G. CAMERA-AC, CAMERA-DC, DIN RELAY-AC, DIN RELAY-DC, CELL MODEM-AC ETC.).
11. NOT USED FOR THIS SHEET APPLICATION.
12. USE THE MOUNTING TABS ON THE IP RELAY UNIT TO MOUNT THE UNIT DIRECTLY TO THE BACK PLATE. REFER TO THE IP RELAY WIRING TABLE FOR WIRING DETAILS.
13. THE FIBER CABLE SHALL RUN STRAIGHT DOWN FROM THE GATOR PATCH THROUGH THE LEFT MOST CONDUIT. THE POWER CABLE SHALL BE PULLED THROUGH THE CONDUIT TO THE RIGHT OF THE FIBER CONDUIT. NO SLACK SHALL BE PLACED IN THE CABINET. ALL POWER AND COMMUNICATION CABLE SLACK SHALL BE PLACED IN THEIR RESPECTIVE HANDHOLES.
14. POWER FEED TO THE CISCO IE4000 SWITCH SHALL BE FROM THE 120VAC INPUT WHEN THE ENCLOSURE IS AC POWERED.
15. NOT USED FOR THIS SHEET APPLICATION.
16. IF A SOLAR GENERATOR IS CONNECTED, THEN ITEM P AND THE SECONDARY SIDE OF ITEM B SHALL BE CONNECTED UNTIL A FINAL AC CONNECTION IS MADE.
17. ITEM X IS USED TO CONTROL POWER TO THE CAMERAS AND DETECTORS. ALL 120VAC CONNECTIONS ON ITEM X SHALL BE PROTECTED.
18. CABLES TO BE ROUTED THROUGH POLE.
19. WHEN A 24VDC TO 120VAC POWER GENERATOR IS CONNECTED, THEN THE 480VAC TO 120VAC STEP DOWN TRANSFORMER IS BYPASSED.
20. NOT USED FOR THIS SHEET APPLICATION.
21. NOT USED FOR THIS SHEET APPLICATION.
22. DIN RAIL SHALL BE INSTALLED AS ILLUSTRATED ON DRAWING. DIN RAIL SHALL BE GROUNDED TO THE GROUND BUS.
23. BOND NEUTRAL AND GROUND BUSES TOGETHER, TIE THE ENCLOSURE INTO THE GROUND BUS.
24. ITEM W SHALL BE FORMED AND MOLDED TO FIT AROUND THE AREA DENOTED BY THE DASHED LINE. THE PLEXIGLASS SHALL BE MOUNTED TO THE BACKPLATE WITH SUFFICIENT AIR HOLES TO ALLOW HEAT TO ESCAPE THE AREA. THERE SHALL ALSO BE OPENINGS ON THE BOTTOM TO ALLOW CABLES TO BE PASSED FROM THE AC SECTION TO THE OTHER SECTIONS OF THE ENCLOSURE.
25. ITEM AL SHALL BE PLACED ON ITEM B.
26. ALL INTERNAL ENCLOSURE ROUTED AND TERMINATED CAT6 CABLE SHALL BE TEMPERATURE RATED.
27. ALL INTERNAL 24VAC, 120VAC (STARTING ON SECONDARY SIDE OF ITEM B) AND ANY DC VOLTAGE POWER FEEDS USE #16 AWG CABLE.
28. SPARE BREAKER RESERVED.
29. ALL CONDUIT EXITING THE BOTTOM OF THE CABINET SHALL BE INSTALL IN-LINE WITH THE EQUIPMENT IT IS CONNECTED TO. THE CABLES SHALL BE INSTALLED IN A NEAT AND PROFESSIONAL MANNER.
30. PROVIDE WINDOW IN PMMA SHIELD FOR ACCESS TO BREAKER. MOUNT BREAKER FLUSH WITH PMMA SHIELD USING MOUNTING BRACKET.

NOTE TO DESIGNER

THIS BASE SHEET SHOWS TYPICAL CONSTRUCTION BUT IT IS **NOT** A STANDARD DRAWING. IT REQUIRES COMPLETION BY THE DESIGNER PRIOR TO INSERTION INTO A CONTRACT. MICROSTATION FILES AND THE *"CADD STANDARDS MANUAL"* ARE AVAILABLE ON THE ILLINOIS TOLLWAY WEBSITE. THE DESIGNER SHALL ACCEPT THE RESPONSIBILITY OF THE DESIGN OF THIS SHEET UPON ITS COMPLETION AND INSERTION INTO A CONTRACT. ALL "NOTE TO DESIGNER" BOXES SHALL BE REMOVED BY THE DESIGNER PRIOR TO INSERTION OF THE SHEET INTO THE PLAN SET.

0 2" 4"
SCALE IN INCHES
SCALE: 1" = 2"

NOTE TO DESIGNER

DSE SHALL SPECIFY THE GATOR PATCH CABLE LENGTH PER SITE AND UPDATE ITEM (O) TO INCLUDE THIS LENGTH.

Illinois Tollway

CABINET LAYOUT AND WIRING ITS POLE MOUNTED ENCLOSURE (2-CCTV CAMERAS)

VERSION:	STANDARD:	SHEET:
2022-03	M-ITS-1207	1 OF 1

PLOT DRIVER: c:\bentley\wsp-pw.02\ps...brad.hyde\d0161165\pdf.ilLTollway.pltcfg
PENTABLE: E:\Temp\Tables\Pen\BlackWhite.ilLTollway.TBL
PLOT DATE: 2/17/2022 PLOT TIME: 5:20:56 PM
PLOTTED BY: Brad.Hyde
MODEL NAME: M-ITS-1207
FILE NAME: pw:\\wsp-us-pw.bentley.com:wsp-us-pw-02\Documents\Illinois Tollway GEG (99768R)\Standard Drawings and Base Sheets\Base Sheets\Section - M\1200 ITS\M-ITS-1207.dgn
PLOT SCALE: 0.2.000000 '-" / in. PAGE SIZE: 17x11 (in.)

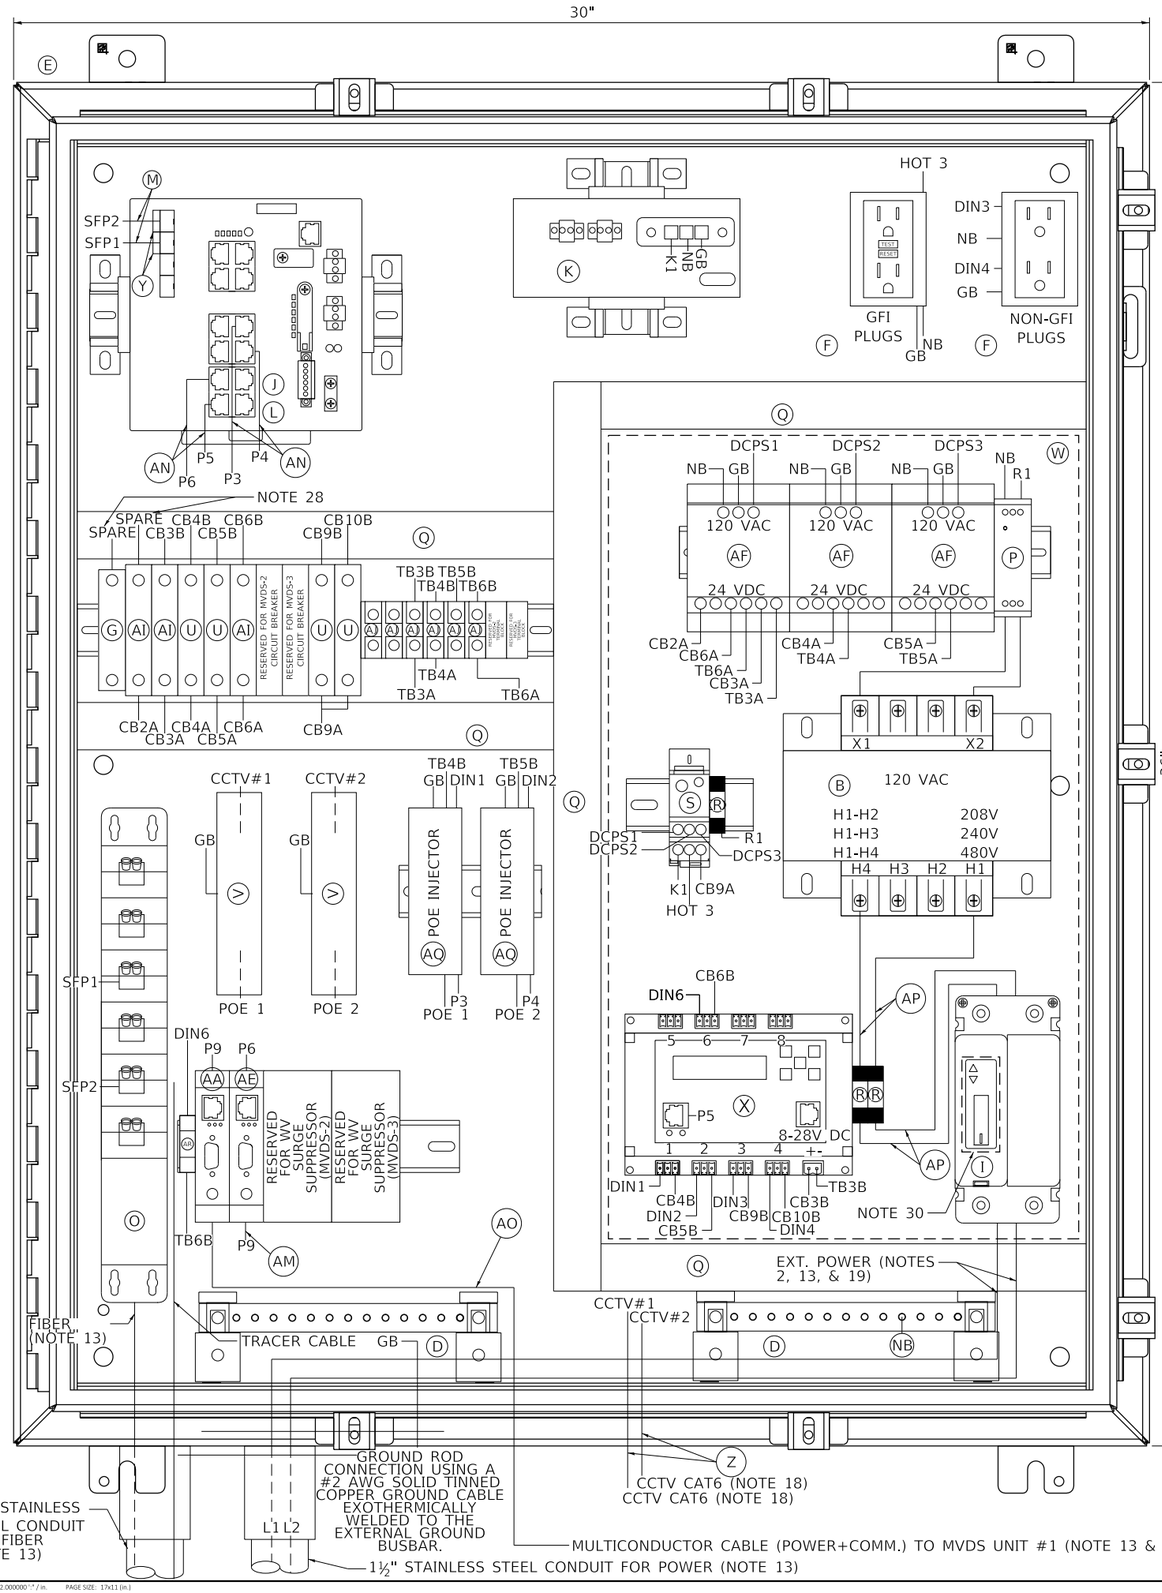

ITEM	DESCRIPTION
A	NOT USED FOR THIS SHEET APPLICATION
B	CONTROL POWER TRANSFORMER, 1000VA, 208/240/480-120VAC, 1PH SQUARE D/CLASS 9070 - T1000 D95
C	NOT USED FOR THIS SHEET APPLICATION
D	TWO (2) GROUNDING BAR SYSTEM HOFFMAN/PGS2K. BONDED OR SEPARATED AS REQUIRED.
E	NEMA 4X STAINLESS STEEL, 36"H X 30"W X 12"D ENCLOSURE WITH 33"X27" PANEL, HOFFMAN/A36H3012SS6LP & A36P30
F	TWO DUPLEX 120V RECEPTACLES, ONE GFCI AND NON-GFI (SEE NOTE 9) HUBBELL/GFR5362 & BR20WR
G	24VDC, 1P, 15A CIRCUIT BREAKER SCHNEIDER ELECTRIC/MGN61510
H	NOT USED FOR THIS SHEET APPLICATION
I	480V, 2P, 30A CIRCUIT BREAKER WITH TERMINAL SHIELD EATON/HFD2030L & 625B220G07
J	NETWORK SWITCH CISCO IE-4000-8T4G-E
K	CISCO POWER SUPPLY, PWR-IE170W-PC-AC=
L	IP SERVICES LICENSE: L-IE4000-RTU=
M	2 METER - SMFO LC-LC DUPLEX JUMPERS, CORNING/040402R5Z20002M
N	NOT USED FOR THIS SHEET APPLICATION
O	SMF PATCH PANEL WITH LC CONNECTORS, SEE SPECIAL PROVISIONS
P	120VAC SURGE SUPPRESSOR, MOUNTED ON DIN RAIL COOPER CROUSE HINDS/MA15/D/1/SI OR APPROVED EQUAL
Q	PANDUIT WIRING DUCT (OR EQUIVALENT) PANDUIT/F1X2LG6 WITH COVER-C1LG6
R	10 AMP FUSE, GOULD (MERSEN)/ATM-10
S	SPLICE BLOCK, ALTECH/38041
T	NOT USED FOR THIS SHEET APPLICATION
U	5A CIRCUIT BREAKER, ALLEN BRADLEY/1492-SPM1B050
V	CAT6 PoE+ SURGE SUPPRESSOR: USE AXIS T8061 FOR AXIS PoE CAMERA
W	CLEAR POLY METHYL METHACRYLATE (PMMA, PLEXIGLAS) SAFETY COVER ENCOMPASSING ITEMS AF, P, S, R, B, X, & I. (THE INSTALLER SHALL PERMANENTLY AFFIX A LABEL STATING "DANGER 480 VAC" OR "DANGER 240 VAC" OR "DANGER 120 VAC" FOR 120 VAC AS FIELD CONDITIONS WARRANT.)
X	POWER CONTROLLER, 8-CHANNEL DIN ETHERNET RELAY DIGITAL LOGGERS/DIN 4
Y	(2) CISCO GLC-LX-SM-RGD = 1 GBPS SM SFP MODULES
Z	CATEGORY 6 CABLE, 23 AWG, OUTDOOR RATED CABLE BELDEN/7953A
AA	SENSOR SURGE SUPPRESSION, WAVETRONIX - CLICK-200 OR ISS ZONE BARRIER ZB24510
AB	NOT USED FOR THIS SHEET APPLICATION
AC	NOT USED FOR THIS SHEET APPLICATION
AD	NOT USED FOR THIS SHEET APPLICATION
AE	RS-232 / RS-485 TO ETHERNET CONVERTOR WAVETRONIX - CLICK-301 OR ISS-MOXA P5150A-T, DK-035T
AF	AC/DC POWER SUPPLY, 24VDC WAVETRONIX - CLICK-204 OR ISS LAMBDA DSP100-24
AG	NOT USED FOR THIS SHEET APPLICATION
AH	NOT USED FOR THIS SHEET APPLICATION
AI	2A CIRCUIT BREAKER, ALLEN BRADLEY/1492-SPM1B020
AJ	TERMINAL BLOCK, ALLEN BRADLEY/1492-CD8
AK	MVDS ASSEMBLY (NOT SHOWN), SEE SPECIAL PROVISIONS
AL	TRANSFORMER COVERS, SQUARE D/9070FSC2
AM	5-CONDUCTOR JUMPER (Tx, Rx, GND, RTS, CTS), RS-232 SERIAL COMMUNICATIONS (APPLICABLE TO ISS/MOXA)
AN	INDOOR/OUTDOOR RATED CAT6 (1000MBS, TEMPERATURE HARDENED) THESE ARE THE CAT6 CABLES ROUTED INSIDE CABINET
AO	MVDS CABLE, SEE SPECIAL PROVISIONS
AP	#10 AWG
AQ	PoE INJECTOR AXIS T8144
AR	T-BUS CONNECTOR (WAVETRONIX)

NOTES:

1. ALL POWER WIRING SHALL BE RHH/RHW WITH WIRE TERMINALS OR TINNED.
2. CONTRACTOR TO VERIFY CORRECT TRANSFORMER TAPS ARE USED BASED ON INCOMING POWER SOURCE.
3. ALL CABLES AND EQUIPMENT SHALL BE PROPERLY DRESSED AND LABELED. ALL CONDUITS SHALL BE PROPERLY PLUGGED WITH DUCT SEAL PUTTY (RAINBOW TECHNOLOGIES OR EQUIVALENT).
4. NOT USED.
5. EACH 120VAC OUTLET, PS OR TRANSFORMER (ITEM F, K, L, & AF) SHALL BE FED FROM A SEPARATE INPUT LINE.
6. THE DIN RAIL(S) FOR ITEMS J & K SHALL BE INSTALLED WITH THE CENTER LINE NO LESS THAN 5 INCHES FROM ANY OBSTACLE ABOVE AND NO LESS THAN 4 INCHES FROM ANY OBSTACLE BELOW. ALL DIN RAIL SHALL BE GROUNDED.
7. ALL CABLES INSTALLED WITHIN THE CABINET AND POLE SHALL BE OUTDOOR RATED.
8. WIFI COMMUNICATION SHALL BE DISABLED ON DIN ETHERNET RELAY.
9. THE GFI OUTLETS LOAD SHALL NOT BE CONNECTED TO ANY OTHER LOAD IN THE ENCLOSURE. THE GFI'S ARE INTENDED TO BE UTILIZED FOR EXTERNAL EQUIPMENT ONLY. EACH OUTLETS TAB SHALL BE BROKEN SO THEY ARE INDEPENDENT.
10. ALL BREAKERS SHALL BE LABELED (E.G. CAMERA-AC, CAMERA-DC, DIN RELAY-AC, DIN RELAY-DC, CELL MODEM-AC ETC.).
11. NOT USED FOR THIS SHEET APPLICATION.
12. USE THE MOUNTING TABS ON THE IP RELAY UNIT TO MOUNT THE UNIT DIRECTLY TO THE BACK PLATE. REFER TO THE IP RELAY WIRING TABLE FOR WIRING DETAILS.
13. THE FIBER CABLE SHALL RUN STRAIGHT DOWN FROM THE GATOR PATCH THROUGH THE LEFT MOST CONDUIT. THE POWER CABLE SHALL BE PULLED THROUGH THE CONDUIT TO THE RIGHT OF THE FIBER CONDUIT. NO SLACK SHALL BE PLACED IN THE CABINET. ALL POWER AND COMMUNICATION CABLE SLACK SHALL BE PLACED IN THEIR RESPECTIVE HANDHOLES.
14. POWER FEED TO THE CISCO IE4000 SWITCH SHALL BE FROM THE 120VAC INPUT WHEN THE ENCLOSURE IS AC POWERED.
15. NOT USED FOR THIS SHEET APPLICATION.
16. IF A SOLAR GENERATOR IS CONNECTED, THEN ITEM P AND THE SECONDARY SIDE OF ITEM B SHALL BE CONNECTED UNTIL A FINAL AC CONNECTION IS MADE.
17. ITEM X IS USED TO CONTROL POWER TO THE CAMERAS AND DETECTORS. ALL 120VAC CONNECTIONS ON ITEM X SHALL BE PROTECTED.
18. CABLES TO BE ROUTED THROUGH POLE.
19. WHEN A 24VDC TO 120VAC POWER GENERATOR IS CONNECTED, THEN THE 480VAC TO 120VAC STEP DOWN TRANSFORMER IS BYPASSED.
20. NOT USED FOR THIS SHEET APPLICATION.
21. NOT USED FOR THIS SHEET APPLICATION.
22. DIN RAIL SHALL BE INSTALLED AS ILLUSTRATED ON DRAWING. DIN RAIL SHALL BE GROUNDED TO THE GROUND BUS.
23. BOND NEUTRAL AND GROUND BUSES TOGETHER, TIE THE ENCLOSURE INTO THE GROUND BUS.
24. ITEM W SHALL BE FORMED AND MOLDED TO FIT AROUND THE AREA DENOTED BY THE DASHED LINE. THE PLEXIGLASS SHALL BE MOUNTED TO THE BACKPLATE WITH SUFFICIENT AIR HOLES TO ALLOW HEAT TO ESCAPE THE AREA. THERE SHALL ALSO BE OPENINGS ON THE BOTTOM TO ALLOW CABLES TO BE PASSED FROM THE AC SECTION TO THE OTHER SECTIONS OF THE ENCLOSURE.
25. ITEM AL SHALL BE PLACED ON ITEM B.
26. ALL INTERNAL ENCLOSURE ROUTED AND TERMINATED CAT6 CABLE SHALL BE TEMPERATURE RATED.
27. ALL INTERNAL 24VAC, 120VAC (STARTING ON SECONDARY SIDE OF ITEM B) AND ANY DC VOLTAGE POWER FEEDS USE #16 AWG CABLE.
28. SPARE BREAKER RESERVED.
29. ALL CONDUIT EXITING THE BOTTOM OF THE CABINET SHALL BE INSTALL IN-LINE WITH THE EQUIPMENT IT IS CONNECTED TO. THE CABLES SHALL BE INSTALLED IN A NEAT AND PROFESSIONAL MANNER.
30. PROVIDE WINDOW IN PMMA SHIELD FOR ACCESS TO BREAKER. MOUNT BREAKER FLUSH WITH PMMA SHIELD USING MOUNTING BRACKET.

NOTE TO DESIGNER

THIS BASE SHEET SHOWS TYPICAL CONSTRUCTION BUT IT IS **NOT** A STANDARD DRAWING. IT REQUIRES COMPLETION BY THE DESIGNER PRIOR TO INSERTION INTO A CONTRACT. MICROSTATION FILES AND THE *"CADD STANDARDS MANUAL"* ARE AVAILABLE ON THE ILLINOIS TOLLWAY WEBSITE. THE DESIGNER SHALL ACCEPT THE RESPONSIBILITY OF THE DESIGN OF THIS SHEET UPON ITS COMPLETION AND INSERTION INTO A CONTRACT. ALL "NOTE TO DESIGNER" BOXES SHALL BE REMOVED BY THE DESIGNER PRIOR TO INSERTION OF THE SHEET INTO THE PLAN SET.

0 2" 4"
SCALE IN INCHES
SCALE: 1" = 2"

NOTE TO DESIGNER

DSE SHALL SPECIFY THE GATOR PATCH CABLE LENGTH PER SITE AND UPDATE ITEM (O) TO INCLUDE THIS LENGTH.

Illinois Tollway

CABINET LAYOUT AND WIRING ITS POLE MOUNTED ENCLOSURE (2-CCTV CAMERAS AND 1-MVDS)

VERSION:	STANDARD:	SHEET:
2022-03	M-ITS-1208	1 OF 1

PLOT DRIVER: c:\bin\wsp-plt.pw-02\ps... brad.hoyer\d0161165\pdf-it.Tollway.pltcfg
PENTABLE: E:\Temp\Tables\Pen\Black&White\IlTollway.TBL
PLOT DATE: 2/17/2022 PLOT TIME: 5:21:10 PM
PLOTTED BY: Brad Hoyer
MODEL NAME: M-ITS-1208
FILE NAME: pw:\\wsp-us-pw.bentley.com:wsp-us-pw-02\Documents\Illinois Tollway GEG (9976861)\Standard Drawings and Base Sheets\Section - M\1200 ITS\M-ITS-1208.dgn
PLOT SCALE: 0.2.000000 '-" / in. PAGE SIZE: 17x11 (in.)

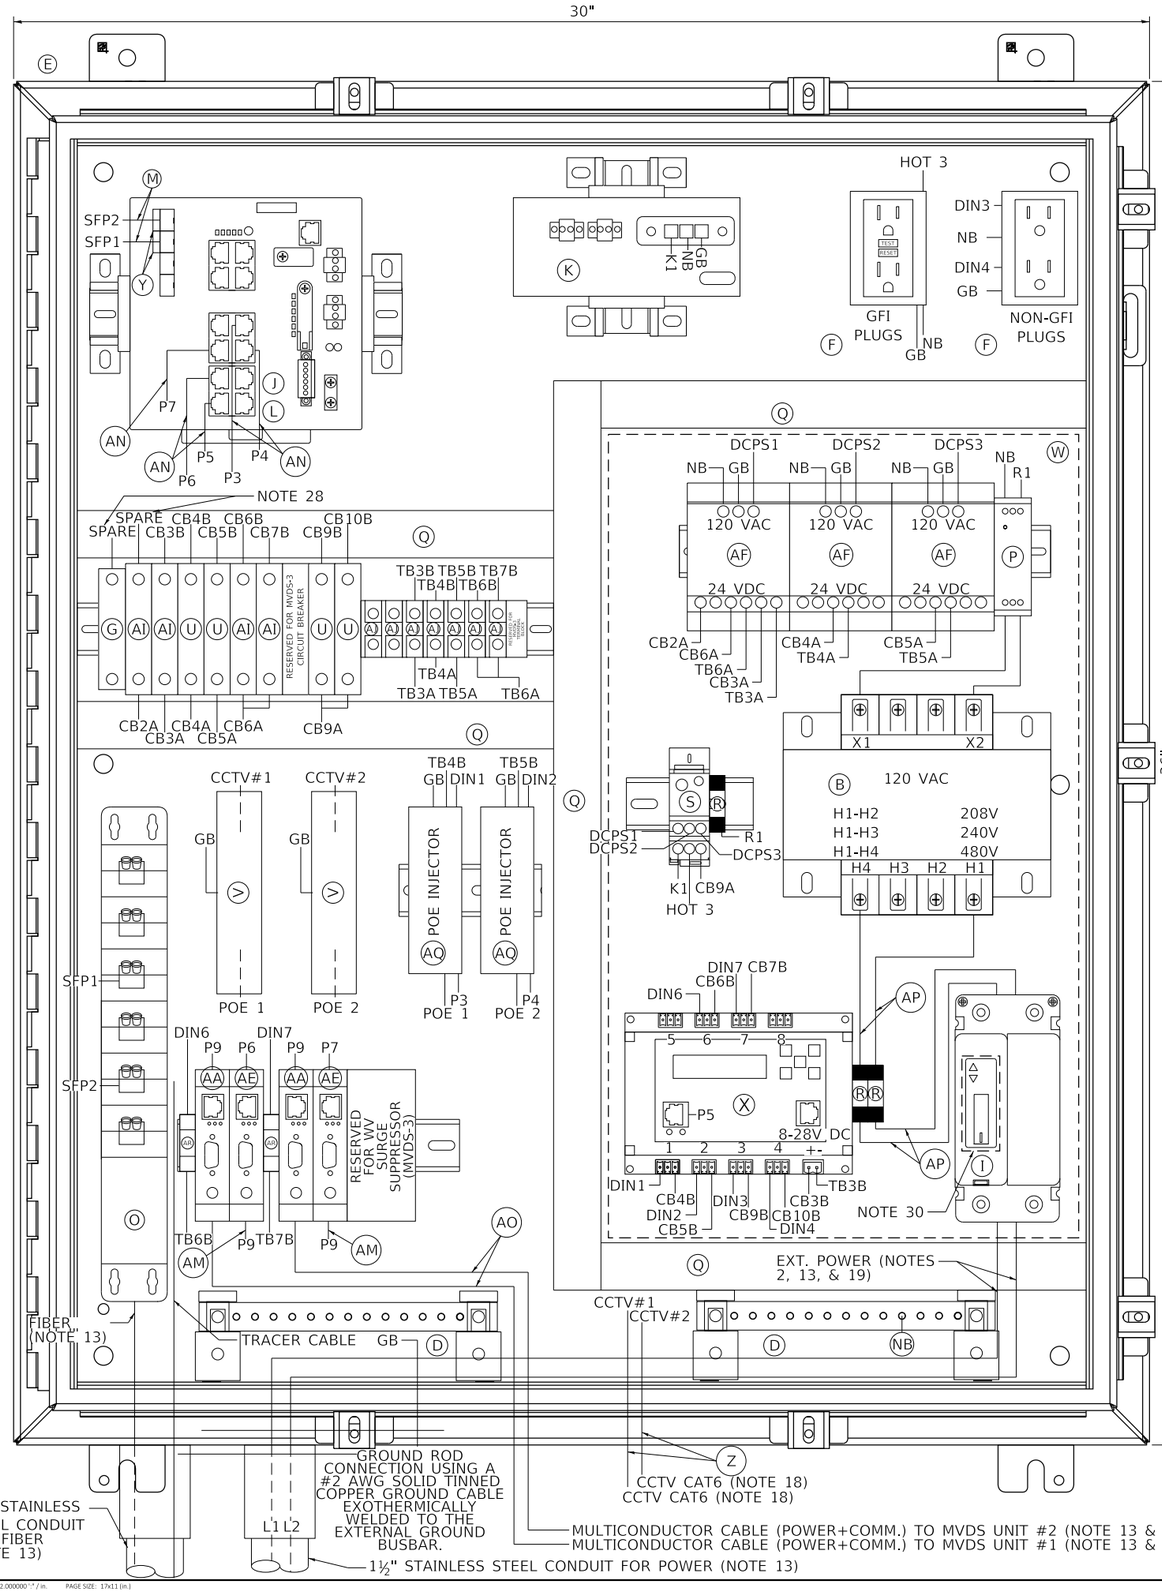

ITEM	DESCRIPTION
A	NOT USED FOR THIS SHEET APPLICATION
B	CONTROL POWER TRANSFORMER, 1000VA, 208/240/480-120VAC, 1PH SQUARE D/CLASS 9070 - T1000 D95
C	NOT USED FOR THIS SHEET APPLICATION
D	TWO (2) GROUNDING BAR SYSTEM HOFFMAN/PGS2K. BONDED OR SEPARATED AS REQUIRED.
E	NEMA 4X STAINLESS STEEL, 36"H X 30"W X 12"D ENCLOSURE WITH 33"X27" PANEL, HOFFMAN/A36H3012SS6LP & A36P30
F	TWO DUPLEX 120V RECEPTACLES, ONE GFCI AND NON-GFI (SEE NOTE 9) HUBBELL/GFR5362 & BR20WR
G	24VDC, 1P, 15A CIRCUIT BREAKER SCHNEIDER ELECTRIC/MGN61510
H	NOT USED FOR THIS SHEET APPLICATION
I	480V, 2P, 30A CIRCUIT BREAKER WITH TERMINAL SHIELD EATON/HFD2030L & 625B220G07
J	NETWORK SWITCH CISCO IE-4000-8T4G-E
K	CISCO POWER SUPPLY, PWR-IE170W-PC-AC=
L	IP SERVICES LICENSE: L-IE4000-RTU=
M	2 METER - SMFO LC-LC DUPLEX JUMPERS, CORNING/040402R5Z20002M
N	NOT USED FOR THIS SHEET APPLICATION
O	SMF PATCH PANEL WITH LC CONNECTORS, SEE SPECIAL PROVISIONS
P	120VAC SURGE SUPPRESSOR, MOUNTED ON DIN RAIL COOPER CROUSE HINDS/MA15/D/1/SI OR APPROVED EQUAL
Q	PANDUIT WIRING DUCT (OR EQUIVALENT) PANDUIT/F1X2LG6 WITH COVER-C1LG6
R	10 AMP FUSE, GOULD (MERSEN)/ATM-10
S	SPLICE BLOCK, ALTECH/38041
T	NOT USED FOR THIS SHEET APPLICATION
U	5A CIRCUIT BREAKER, ALLEN BRADLEY/1492-SPM1B050
V	CAT6 PoE+ SURGE SUPPRESSOR: USE AXIS T8061 FOR AXIS PoE CAMERA
W	CLEAR POLY METHYL METHACRYLATE (PMMA, PLEXIGLAS) SAFETY COVER ENCOMPASSING ITEMS AF, P, S, R, B, X, & I. (THE INSTALLER SHALL PERMANENTLY AFFIX A LABEL STATING "DANGER 480 VAC" OR "DANGER 240 VAC" OR "DANGER 120 VAC" FOR 120 VAC AS FIELD CONDITIONS WARRANT.)
X	POWER CONTROLLER, 8-CHANNEL DIN ETHERNET RELAY DIGITAL LOGGERS/DIN 4
Y	(2) CISCO GLC-LX-SM-RGD = 1 GBPS SM SFP MODULES
Z	CATEGORY 6 CABLE, 23 AWG, OUTDOOR RATED CABLE BELDEN/7953A
AA	SENSOR SURGE SUPPRESSION, WAVETRONIX - CLICK-200 OR ISS ZONE BARRIER ZB24510
AB	NOT USED FOR THIS SHEET APPLICATION
AC	NOT USED FOR THIS SHEET APPLICATION
AD	NOT USED FOR THIS SHEET APPLICATION
AE	RS-232 / RS-485 TO ETHERNET CONVERTOR WAVETRONIX - CLICK-301 OR ISS-MOXA P5150A-T, DK-035T
AF	AC/DC POWER SUPPLY, 24VDC WAVETRONIX - CLICK-204 OR ISS LAMBDA DSP100-24
AG	NOT USED FOR THIS SHEET APPLICATION
AH	NOT USED FOR THIS SHEET APPLICATION
AI	2A CIRCUIT BREAKER, ALLEN BRADLEY/1492-SPM1B020
AJ	TERMINAL BLOCK, ALLEN BRADLEY/1492-CD8
AK	MVDS ASSEMBLY (NOT SHOWN), SEE SPECIAL PROVISIONS
AL	TRANSFORMER COVERS, SQUARE D/9070FSC2
AM	5-CONDUCTOR JUMPER (Tx, Rx, GND, RTS, CTS), RS-232 SERIAL COMMUNICATIONS (APPLICABLE TO ISS/MOXA)
AN	INDOOR/OUTDOOR RATED CAT6 (1000MBS, TEMPERATURE HARDENED) THESE ARE THE CAT6 CABLES ROUTED INSIDE CABINET
AO	MVDS CABLE, SEE SPECIAL PROVISIONS
AP	#10 AWG
AQ	PoE INJECTOR AXIS T8144
AR	T-BUS CONNECTOR (WAVETRONIX)

NOTES:

1. ALL POWER WIRING SHALL BE RHH/RHW WITH WIRE TERMINALS OR TINNED.
2. CONTRACTOR TO VERIFY CORRECT TRANSFORMER TAPS ARE USED BASED ON INCOMING POWER SOURCE.
3. ALL CABLES AND EQUIPMENT SHALL BE PROPERLY DRESSED AND LABELED. ALL CONDUITS SHALL BE PROPERLY PLUGGED WITH DUCT SEAL PUTTY (RAINBOW TECHNOLOGIES OR EQUIVALENT).
4. NOT USED.
5. EACH 120VAC OUTLET, PS OR TRANSFORMER (ITEM F, K, L, & AF) SHALL BE FED FROM A SEPARATE INPUT LINE.
6. THE DIN RAIL(S) FOR ITEMS J & K SHALL BE INSTALLED WITH THE CENTER LINE NO LESS THAN 5 INCHES FROM ANY OBSTACLE ABOVE AND NO LESS THAN 4 INCHES FROM ANY OBSTACLE BELOW. ALL DIN RAIL SHALL BE GROUNDED.
7. ALL CABLES INSTALLED WITHIN THE CABINET AND POLE SHALL BE OUTDOOR RATED.
8. WIFI COMMUNICATION SHALL BE DISABLED ON DIN ETHERNET RELAY.
9. THE GFI OUTLETS LOAD SHALL NOT BE CONNECTED TO ANY OTHER LOAD IN THE ENCLOSURE. THE GFI'S ARE INTENDED TO BE UTILIZED FOR EXTERNAL EQUIPMENT ONLY. EACH OUTLETS TAB SHALL BE BROKEN SO THEY ARE INDEPENDENT.
10. ALL BREAKERS SHALL BE LABELED (E.G. CAMERA-AC, CAMERA-DC, DIN RELAY-AC, DIN RELAY-DC, CELL MODEM-AC ETC.).
11. NOT USED FOR THIS SHEET APPLICATION.
12. USE THE MOUNTING TABS ON THE IP RELAY UNIT TO MOUNT THE UNIT DIRECTLY TO THE BACK PLATE. REFER TO THE IP RELAY WIRING TABLE FOR WIRING DETAILS.
13. THE FIBER CABLE SHALL RUN STRAIGHT DOWN FROM THE GATOR PATCH THROUGH THE LEFT MOST CONDUIT. THE POWER CABLE SHALL BE PULLED THROUGH THE CONDUIT TO THE RIGHT OF THE FIBER CONDUIT. NO SLACK SHALL BE PLACED IN THE CABINET. ALL POWER AND COMMUNICATION CABLE SLACK SHALL BE PLACED IN THEIR RESPECTIVE HANDHOLES.
14. POWER FEED TO THE CISCO IE4000 SWITCH SHALL BE FROM THE 120VAC INPUT WHEN THE ENCLOSURE IS AC POWERED.
15. NOT USED FOR THIS SHEET APPLICATION.
16. IF A SOLAR GENERATOR IS CONNECTED, THEN ITEM P AND THE SECONDARY SIDE OF ITEM B SHALL BE CONNECTED UNTIL A FINAL AC CONNECTION IS MADE.
17. ITEM X IS USED TO CONTROL POWER TO THE CAMERAS AND DETECTORS. ALL 120VAC CONNECTIONS ON ITEM X SHALL BE PROTECTED.
18. CABLES TO BE ROUTED THROUGH POLE.
19. WHEN A 24VDC TO 120VAC POWER GENERATOR IS CONNECTED, THEN THE 480VAC TO 120VAC STEP DOWN TRANSFORMER IS BYPASSED.
20. NOT USED FOR THIS SHEET APPLICATION.
21. NOT USED FOR THIS SHEET APPLICATION.
22. DIN RAIL SHALL BE INSTALLED AS ILLUSTRATED ON DRAWING. DIN RAIL SHALL BE GROUNDED TO THE GROUND BUS.
23. BOND NEUTRAL AND GROUND BUSES TOGETHER, TIE THE ENCLOSURE INTO THE GROUND BUS.
24. ITEM W SHALL BE FORMED AND MOLDED TO FIT AROUND THE AREA DENOTED BY THE DASHED LINE. THE PLEXIGLASS SHALL BE MOUNTED TO THE BACKPLATE WITH SUFFICIENT AIR HOLES TO ALLOW HEAT TO ESCAPE THE AREA. THERE SHALL ALSO BE OPENINGS ON THE BOTTOM TO ALLOW CABLES TO BE PASSED FROM THE AC SECTION TO THE OTHER SECTIONS OF THE ENCLOSURE.
25. ITEM AL SHALL BE PLACED ON ITEM B.
26. ALL INTERNAL ENCLOSURE ROUTED AND TERMINATED CAT6 CABLE SHALL BE TEMPERATURE RATED.
27. ALL INTERNAL 24VAC, 120VAC (STARTING ON SECONDARY SIDE OF ITEM B) AND ANY DC VOLTAGE POWER FEEDS USE #16 AWG CABLE.
28. SPARE BREAKER RESERVED.
29. ALL CONDUIT EXITING THE BOTTOM OF THE CABINET SHALL BE INSTALL IN-LINE WITH THE EQUIPMENT IT IS CONNECTED TO. THE CABLES SHALL BE INSTALLED IN A NEAT AND PROFESSIONAL MANNER.
30. PROVIDE WINDOW IN PMMA SHIELD FOR ACCESS TO BREAKER. MOUNT BREAKER FLUSH WITH PMMA SHIELD USING MOUNTING BRACKET.

NOTE TO DESIGNER

THIS BASE SHEET SHOWS TYPICAL CONSTRUCTION BUT IT IS **NOT** A STANDARD DRAWING. IT REQUIRES COMPLETION BY THE DESIGNER PRIOR TO INSERTION INTO A CONTRACT. MICROSTATION FILES AND THE *"CADD STANDARDS MANUAL"* ARE AVAILABLE ON THE ILLINOIS TOLLWAY WEBSITE. THE DESIGNER SHALL ACCEPT THE RESPONSIBILITY OF THE DESIGN OF THIS SHEET UPON ITS COMPLETION AND INSERTION INTO A CONTRACT. ALL "NOTE TO DESIGNER" BOXES SHALL BE REMOVED BY THE DESIGNER PRIOR TO INSERTION OF THE SHEET INTO THE PLAN SET.

0 2" 4"
SCALE IN INCHES
SCALE: 1" = 2"

NOTE TO DESIGNER

DSE SHALL SPECIFY THE GATOR PATCH CABLE LENGTH PER SITE AND UPDATE ITEM (O) TO INCLUDE THIS LENGTH.

Illinois Tollway

CABINET LAYOUT AND WIRING ITS POLE MOUNTED ENCLOSURE (2-CCTV CAMERAS AND 2-MVDS)

VERSION:	STANDARD:	SHEET:
2022-03	M-ITS-1209	1 OF 1

PLOT DRIVER: c:\bentley\wsp-pw.cfg\2q... brad.hoyer\d0161165\pdf-itTollway.pltcfg
PENTABLE: E:\Temp\Tables\Pen\Black&White\ItTollway.TBL
PLOT DATE: 2/17/2022 PLOT TIME: 5:21:23 PM
PLOTTED BY: brad.hoyer
MODEL NAME: M-ITS-1209
FILE NAME: pw:\\wsp-us-pw.bentley.com:wsp-us-pw-02\Documents\Illinois Tollway GEG (9976861)\Standard Drawings and Base Sheets\Section - M\1200 ITS\M-ITS-1209.dgn
PLOT SCALE: 0.2.000000 '-" / in. PAGE SIZE: 17x11 (in.)

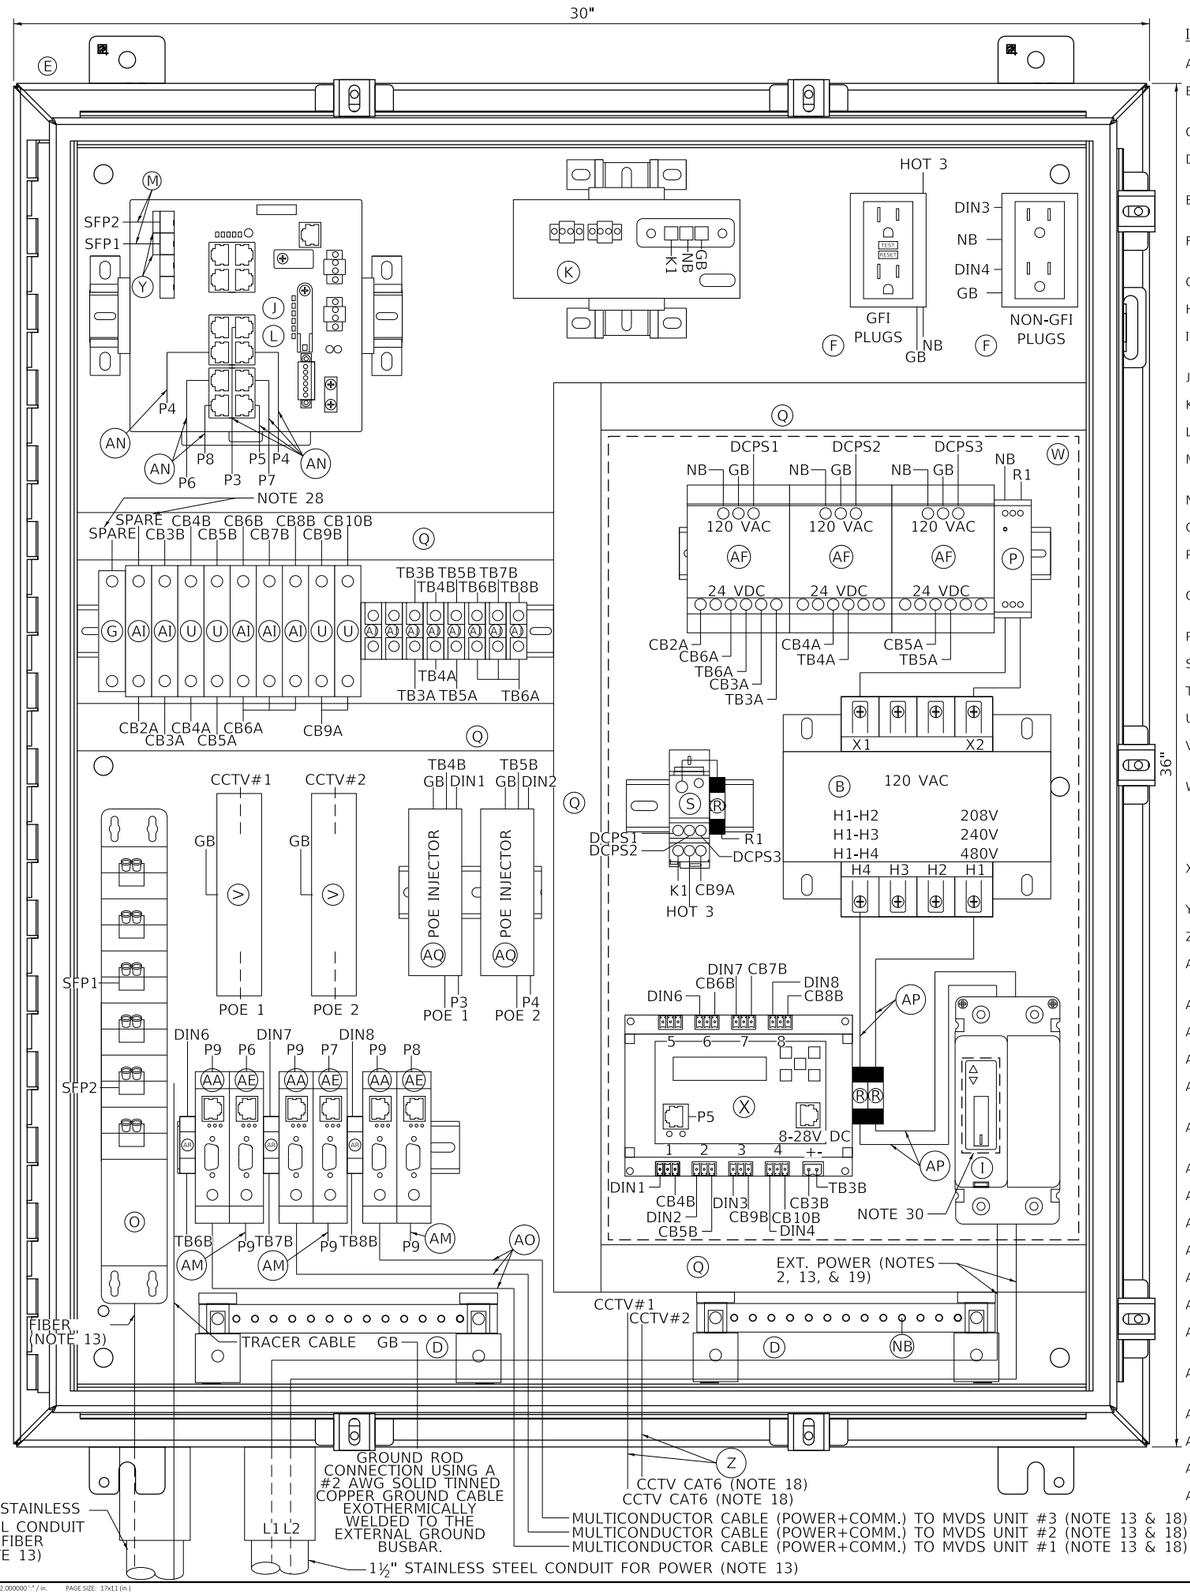

ITEM	DESCRIPTION
A	NOT USED FOR THIS SHEET APPLICATION
B	CONTROL POWER TRANSFORMER, 1000VA, 208/240/480-120VAC, 1PH SQUARE D/CLASS 9070 - T1000 D95
C	NOT USED FOR THIS SHEET APPLICATION
D	TWO (2) GROUNDING BAR SYSTEM HOFFMAN/PGS2K. BONDED OR SEPARATED AS REQUIRED.
E	NEMA 4X STAINLESS STEEL, 36"H X 30"W X 12"D ENCLOSURE WITH 33"X27" PANEL, HOFFMAN/A36H3012SS6LP & A36P30
F	TWO DUPLEX 120V RECEPTACLES, ONE GFCI AND NON-GFI (SEE NOTE 9) HUBBELL/GFR5362 & BR20WR
G	24VDC, 1P, 15A CIRCUIT BREAKER SCHNEIDER ELECTRIC/MGN61510
H	NOT USED FOR THIS SHEET APPLICATION
I	480V, 2P, 30A CIRCUIT BREAKER WITH TERMINAL SHIELD EATON/HFD2030L & 625B220G07
J	NETWORK SWITCH CISCO IE-4000-8T4G-E
K	CISCO POWER SUPPLY, PWR-IE170W-PC-AC=
L	IP SERVICES LICENSE: L-IE4000-RTU=
M	2 METER - SMFO LC-LC DUPLEX JUMPERS, CORNING/040402R5Z20002M
N	NOT USED FOR THIS SHEET APPLICATION
O	SMF PATCH PANEL WITH LC CONNECTORS, SEE SPECIAL PROVISIONS
P	120VAC SURGE SUPPRESSOR, MOUNTED ON DIN RAIL COOPER CROUSE HINDS/MA15/D/1/SI OR APPROVED EQUAL
Q	PANDUIT WIRING DUCT (OR EQUIVALENT) PANDUIT/F1X2LG6 WITH COVER-C1LG6
R	10 AMP FUSE, GOULD (MERSEN)/ATM-10
S	SPLICE BLOCK, ALTECH/38041
T	NOT USED FOR THIS SHEET APPLICATION
U	5A CIRCUIT BREAKER, ALLEN BRADLEY/1492-SPM1B050
V	CAT6 PoE+ SURGE SUPPRESSOR: USE AXIS T8061 FOR AXIS PoE CAMERA
W	CLEAR POLY METHYL METHACRYLATE (PMMA, PLEXIGLAS) SAFETY COVER ENCOMPASSING ITEMS AF, P, S, R, B, X, & I. (THE INSTALLER SHALL PERMANENTLY AFFIX A LABEL STATING "DANGER 480 VAC" OR "DANGER 240 VAC" OR "DANGER 120 VAC" FOR 120 VAC AS FIELD CONDITIONS WARRANT.)
X	POWER CONTROLLER, 8-CHANNEL DIN ETHERNET RELAY DIGITAL LOGGERS/DIN 4
Y	(2) CISCO GLC-LX-SM-RGD = 1 GBPS SM SFP MODULES
Z	CATEGORY 6 CABLE, 23 AWG, OUTDOOR RATED CABLE BELDEN/7953A
AA	SENSOR SURGE SUPPRESSION, WAVETRONIX - CLICK-200 OR ISS ZONE BARRIER ZB24510
AB	NOT USED FOR THIS SHEET APPLICATION
AC	NOT USED FOR THIS SHEET APPLICATION
AD	NOT USED FOR THIS SHEET APPLICATION
AE	RS-232 / RS-485 TO ETHERNET CONVERTOR WAVETRONIX - CLICK-301 OR ISS-MOXA P5150A-T, DK-035T
AF	AC/DC POWER SUPPLY, 24VDC WAVETRONIX - CLICK-204 OR ISS LAMBDA DSP100-24
AG	NOT USED FOR THIS SHEET APPLICATION
AH	NOT USED FOR THIS SHEET APPLICATION
AI	2A CIRCUIT BREAKER, ALLEN BRADLEY/1492-SPM1B020
AJ	TERMINAL BLOCK, ALLEN BRADLEY/1492-CD8
AK	MVDS ASSEMBLY (NOT SHOWN), SEE SPECIAL PROVISIONS
AL	TRANSFORMER COVERS, SQUARE D/9070FSC2
AM	5-CONDUCTOR JUMPER (Tx, Rx, GND, RTS, CTS), RS-232 SERIAL COMMUNICATIONS (APPLICABLE TO ISS/MOXA)
AN	INDOOR/OUTDOOR RATED CAT6 (1000MBS, TEMPERATURE HARDENED) THESE ARE THE CAT6 CABLES ROUTED INSIDE CABINET
AO	MVDS CABLE, SEE SPECIAL PROVISIONS
AP	#10 AWG
AQ	PoE INJECTOR AXIS T8144
AR	T-BUS CONNECTOR (WAVETRONIX)

NOTES:

1. ALL POWER WIRING SHALL BE RHH/RHW WITH WIRE TERMINALS OR TINNED.
2. CONTRACTOR TO VERIFY CORRECT TRANSFORMER TAPS ARE USED BASED ON INCOMING POWER SOURCE.
3. ALL CABLES AND EQUIPMENT SHALL BE PROPERLY DRESSED AND LABELED. ALL CONDUITS SHALL BE PROPERLY PLUGGED WITH DUCT SEAL PUTTY (RAINBOW TECHNOLOGIES OR EQUIVALENT).
4. NOT USED.
5. EACH 120VAC OUTLET, PS OR TRANSFORMER (ITEM F, K, L, & AF) SHALL BE FED FROM A SEPARATE INPUT LINE.
6. THE DIN RAIL(S) FOR ITEMS J & K SHALL BE INSTALLED WITH THE CENTER LINE NO LESS THAN 5 INCHES FROM ANY OBSTACLE ABOVE AND NO LESS THAN 4 INCHES FROM ANY OBSTACLE BELOW. ALL DIN RAIL SHALL BE GROUNDED.
7. ALL CABLES INSTALLED WITHIN THE CABINET AND POLE SHALL BE OUTDOOR RATED.
8. WIFI COMMUNICATION SHALL BE DISABLED ON DIN ETHERNET RELAY.
9. THE GFI OUTLETS LOAD SHALL NOT BE CONNECTED TO ANY OTHER LOAD IN THE ENCLOSURE. THE GFI'S ARE INTENDED TO BE UTILIZED FOR EXTERNAL EQUIPMENT ONLY. EACH OUTLETS TAB SHALL BE BROKEN SO THEY ARE INDEPENDENT.
10. ALL BREAKERS SHALL BE LABELED (E.G. CAMERA-AC, CAMERA-DC, DIN RELAY-AC, DIN RELAY-DC, CELL MODEM-AC ETC.).
11. NOT USED FOR THIS SHEET APPLICATION.
12. USE THE MOUNTING TABS ON THE IP RELAY UNIT TO MOUNT THE UNIT DIRECTLY TO THE BACK PLATE. REFER TO THE IP RELAY WIRING TABLE FOR WIRING DETAILS.
13. THE FIBER CABLE SHALL RUN STRAIGHT DOWN FROM THE GATOR PATCH THROUGH THE LEFT MOST CONDUIT. THE POWER CABLE SHALL BE PULLED THROUGH THE CONDUIT TO THE RIGHT OF THE FIBER CONDUIT. NO SLACK SHALL BE PLACED IN THE CABINET. ALL POWER AND COMMUNICATION CABLE SLACK SHALL BE PLACED IN THEIR RESPECTIVE HANDHOLES.
14. POWER FEED TO THE CISCO IE4000 SWITCH SHALL BE FROM THE 120VAC INPUT WHEN THE ENCLOSURE IS AC POWERED.
15. NOT USED FOR THIS SHEET APPLICATION.
16. IF A SOLAR GENERATOR IS CONNECTED, THEN ITEM P AND THE SECONDARY SIDE OF ITEM B SHALL BE CONNECTED UNTIL A FINAL AC CONNECTION IS MADE.
17. ITEM X IS USED TO CONTROL POWER TO THE CAMERAS AND DETECTORS. ALL 120VAC CONNECTIONS ON ITEM X SHALL BE PROTECTED.
18. CABLES TO BE ROUTED THROUGH POLE.
19. WHEN A 24VDC TO 120VAC POWER GENERATOR IS CONNECTED, THEN THE 480VAC TO 120VAC STEP DOWN TRANSFORMER IS BYPASSED.
20. NOT USED FOR THIS SHEET APPLICATION.
21. NOT USED FOR THIS SHEET APPLICATION.
22. DIN RAIL SHALL BE INSTALLED AS ILLUSTRATED ON DRAWING. DIN RAIL SHALL BE GROUNDED TO THE GROUND BUS.
23. BOND NEUTRAL AND GROUND BUSES TOGETHER, TIE THE ENCLOSURE INTO THE GROUND BUS.
24. ITEM W SHALL BE FORMED AND MOLDED TO FIT AROUND THE AREA DENOTED BY THE DASHED LINE. THE PLEXIGLASS SHALL BE MOUNTED TO THE BACKPLATE WITH SUFFICIENT AIR HOLES TO ALLOW HEAT TO ESCAPE THE AREA. THERE SHALL ALSO BE OPENINGS ON THE BOTTOM TO ALLOW CABLES TO BE PASSED FROM THE AC SECTION TO THE OTHER SECTIONS OF THE ENCLOSURE.
25. ITEM AL SHALL BE PLACED ON ITEM B.
26. ALL INTERNAL ENCLOSURE ROUTED AND TERMINATED CAT6 CABLE SHALL BE TEMPERATURE RATED.
27. ALL INTERNAL 24VAC, 120VAC (STARTING ON SECONDARY SIDE OF ITEM B) AND ANY DC VOLTAGE POWER FEEDS USE #16 AWG CABLE.
28. SPARE BREAKER RESERVED.
29. ALL CONDUIT EXITING THE BOTTOM OF THE CABINET SHALL BE INSTALL IN-LINE WITH THE EQUIPMENT IT IS CONNECTED TO. THE CABLES SHALL BE INSTALLED IN A NEAT AND PROFESSIONAL MANNER.
30. PROVIDE WINDOW IN PMMA SHIELD FOR ACCESS TO BREAKER. MOUNT BREAKER FLUSH WITH PMMA SHIELD USING MOUNTING BRACKET.

NOTE TO DESIGNER

THIS BASE SHEET SHOWS TYPICAL CONSTRUCTION BUT IT IS **NOT** A STANDARD DRAWING. IT REQUIRES COMPLETION BY THE DESIGNER PRIOR TO INSERTION INTO A CONTRACT. MICROSTATION FILES AND THE *"CADD STANDARDS MANUAL"* ARE AVAILABLE ON THE ILLINOIS TOLLWAY WEBSITE. THE DESIGNER SHALL ACCEPT THE RESPONSIBILITY OF THE DESIGN OF THIS SHEET UPON ITS COMPLETION AND INSERTION INTO A CONTRACT. ALL "NOTE TO DESIGNER" BOXES SHALL BE REMOVED BY THE DESIGNER PRIOR TO INSERTION OF THE SHEET INTO THE PLAN SET.

0 2" 4"
SCALE IN INCHES
SCALE: 1" = 2"

NOTE TO DESIGNER

DSE SHALL SPECIFY THE GATOR PATCH CABLE LENGTH PER SITE AND UPDATE ITEM (O) TO INCLUDE THIS LENGTH.

Illinois Tollway

CABINET LAYOUT AND WIRING ITS POLE MOUNTED ENCLOSURE (2-CCTV CAMERAS AND 3-MVDS)

VERSION:	STANDARD:	SHEET:
2022-03	M-ITS-1210	1 OF 1

PLOT DRIVER: c:\bin\wsp-us-pw-02\bi...brad.hoyer\d0161165\pdf.ilLTollway.pltcfg
PENTABLE: E:\Temp\Tables\Pen\Black&White\ILTollway.TBL
PLOT DATE: 2/17/2022 PLOT TIME: 5:21:36 PM
PLOTTED BY: brad.hoyer
MODEL NAME: M-ITS-1210
FILE NAME: pw:\\wsp-us-pw.bentley.com:wsp-us-pw-02\Documents\Illinois Tollway GEG (9976RR)\Standard Drawings and Base Sheets\Section - M\1200 ITS\M-ITS-1210.dgn
PLOT SCALE: 0.2.000000 '-" / in. PAGE SIZE: 17x11 (in.)

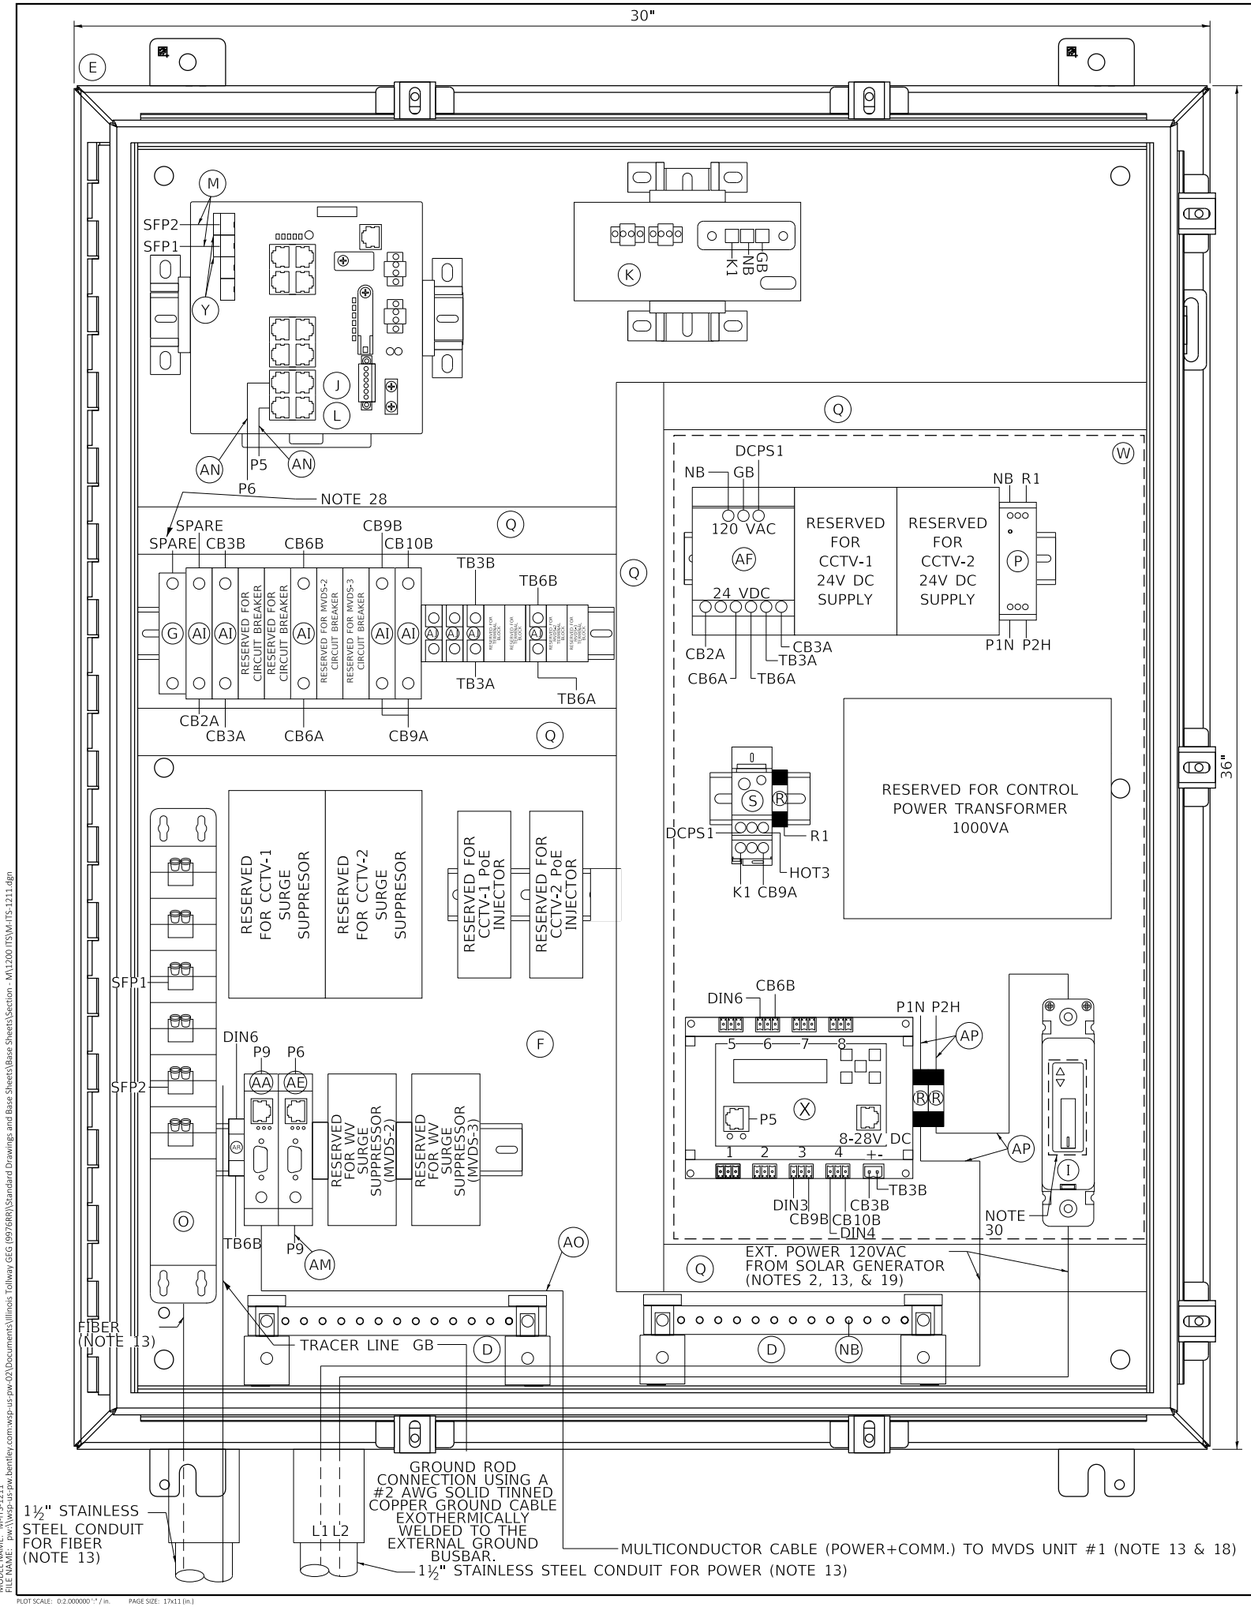

ITEM	DESCRIPTION
A	NOT USED FOR THIS SHEET APPLICATION
B	CONTROL POWER TRANSFORMER, 1000VA, 208/240/480-120VAC, 1PH SQUARE D/CLASS 9070 - T1000 D95
C	NOT USED FOR THIS SHEET APPLICATION
D	TWO (2) GROUNDING BAR SYSTEM HOFFMAN/PGS2K. BONDED OR SEPARATED AS REQUIRED.
E	NEMA 4X STAINLESS STEEL, 36"H X 30"W X 12"D ENCLOSURE WITH 33"X27" PANEL, HOFFMAN/A36H3012SS6LP & A36P30
F	TWO DUPLEX 120V RECEPTACLES, ONE GFCI AND NON-GFI (SEE NOTE 9) HUBBELL/GFR5362 & BR20WR
G	24VDC, 1P, 15A CIRCUIT BREAKER SCHNEIDER ELECTRIC/MGN61510
H	NOT USED FOR THIS SHEET APPLICATION
I	120VAC, IP, 30A CIRCUIT BREAKER WITH TERMINAL SHIELD
J	NETWORK SWITCH CISCO IE-4000-8T4G-E
K	CISCO POWER SUPPLY, PWR-IE170W-PC-AC=
L	IP SERVICES LICENSE: L-IE4000-RTU=
M	2 METER - SMFO LC-LC DUPLEX JUMPERS, CORNING/040402R5Z20002M
N	NOT USED FOR THIS SHEET APPLICATION
O	SMF PATCH PANEL WITH LC CONNECTORS
P	120VAC SURGE SUPPRESSOR, MOUNTED ON DIN RAIL COOPER CROUSE HINDS/MA15/D/1/SI OR APPROVED EQUAL
Q	PANDUIT WIRING DUCT (OR EQUIVALENT) PANDUIT/F1X2LG6 WITH COVER-C1LG6
R	10 AMP FUSE, GOULD (MERSEN)/ATM-10
S	SPLICE BLOCK, ALTECH/38041
T	NOT USED FOR THIS SHEET APPLICATION
U	5A CIRCUIT BREAKER, ALLEN BRADLEY/1492-SPM1B050
V	NOT USED FOR THIS SHEET APPLICATION
W	CLEAR POLY METHYL METHACRYLATE (PMMA, PLEXIGLAS) SAFETY COVER ENCOMPASSING ITEMS AF, P, S, R, B, X, & I. (THE INSTALLER SHALL PERMANENTLY AFFIX A LABEL STATING "DANGER 480 VAC" OR "DANGER 240 VAC" OR "DANGER 120 VAC" FOR 120 VAC AS FIELD CONDITIONS WARRANT.)
X	POWER CONTROLLER, 8-CHANNEL DIN ETHERNET RELAY DIGITAL LOGGERS/DIN 4
Y	(2) CISCO GLC-LX-SM-RGD = 1 GBPS SM SFP MODULES
Z	NOT USED FOR THIS SHEET APPLICATION
AA	SENSOR SURGE SUPPRESSION, WAVETRONIX - CLICK-200 OR ISS ZONE BARRIER ZB24510
AB	NOT USED FOR THIS SHEET APPLICATION
AC	NOT USED FOR THIS SHEET APPLICATION
AD	NOT USED FOR THIS SHEET APPLICATION
AE	RS-232 / RS-485 TO ETHERNET CONVERTOR WAVETRONIX - CLICK-301 OR ISS-MOXA P5150A-T, DK-035T
AF	AC/DC POWER SUPPLY, 24VDC WAVETRONIX - CLICK-204 OR ISS LAMBDA DSP100-24
AG	NOT USED FOR THIS SHEET APPLICATION
AH	NOT USED FOR THIS SHEET APPLICATION
AI	2A CIRCUIT BREAKER, ALLEN BRADLEY/1492-SPM1B020
AJ	TERMINAL BLOCK, ALLEN BRADLEY/1492-CD8
AK	MVDS ASSEMBLY (NOT SHOWN), SEE SPECIAL PROVISIONS
AL	TRANSFORMER COVERS, SQUARE D/9070FSC2
AM	5-CONDUCTOR JUMPER (Tx, Rx, GND, RTS, CTS), RS-232 SERIAL COMMUNICATIONS (APPLICABLE TO ISS/MOXA)
AN	INDOOR/OUTDOOR RATED CAT6 (1000MBS, TEMPERATURE HARDENED) THESE ARE THE CAT6 CABLES ROUTED INSIDE CABINET
AO	MVDS CABLE
AP	#10 AWG
AQ	NOT USED FOR THIS SHEET APPLICATION
AR	T-BUS CONNECTOR (WAVETRONIX)
AS	NOT USED FOR THIS SHEET APPLICATION

NOTES:

1. ALL POWER WIRING SHALL BE RHH/RHW WITH WIRE TERMINALS OR TINNED.
2. CONTRACTOR TO VERIFY CORRECT TRANSFORMER TAPS ARE USED BASED ON INCOMING POWER SOURCE.
3. ALL CABLES AND EQUIPMENT SHALL BE PROPERLY DRESSED AND LABELED. ALL CONDUITS SHALL BE PROPERLY PLUGGED WITH DUCT SEAL PUTTY (RAINBOW TECHNOLOGIES OR EQUIVALENT).
4. NOT USED FOR THIS SHEET APPLICATION.
5. EACH 120VAC OUTLET, PS OR TRANSFORMER (ITEM F, K, L, & AF) SHALL BE FED FROM A SEPARATE INPUT LINE.
6. THE DIN RAIL(S) FOR ITEMS J & K SHALL BE INSTALLED WITH THE CENTER LINE NO LESS THAN 5 INCHES FROM ANY OBSTACLE ABOVE AND NO LESS THAN 4 INCHES FROM ANY OBSTACLE BELOW. ALL DIN RAIL SHALL BE GROUNDED.
7. ALL CABLES INSTALLED WITHIN THE CABINET AND POLE SHALL BE OUTDOOR RATED.
8. WIFI COMMUNICATION SHALL BE DISABLED ON DIN ETHERNET RELAY.
9. THE GFI OUTLETS LOAD SHALL NOT BE CONNECTED TO ANY OTHER LOAD IN THE ENCLOSURE. THE GFI'S ARE INTENDED TO BE UTILIZED FOR EXTERNAL EQUIPMENT ONLY. EACH OUTLETS TAB SHALL BE BROKEN SO THEY ARE INDEPENDENT.
10. ALL BREAKERS SHALL BE LABELED (e.g. CAMERA-AC, CAMERA-DC, DIN RELAY-AC, DIN RELAY-DC, CELL MODEM-AC ETC.).
11. NOT USED FOR THIS SHEET APPLICATION.
12. USE THE MOUNTING TABS ON THE IP RELAY UNIT TO MOUNT THE UNIT DIRECTLY TO THE BACK PLATE. REFER TO THE IP RELAY WIRING TABLE FOR WIRING DETAILS.
13. THE FIBER CABLE SHALL RUN STRAIGHT DOWN FROM THE GATOR PATCH THROUGH THE LEFT MOST CONDUIT. THE POWER CABLE SHALL BE PULLED THROUGH THE CONDUIT TO THE RIGHT OF THE FIBER CONDUIT. NO SLACK SHALL BE PLACED IN THE CABINET. ALL POWER AND COMMUNICATION CABLE SLACK SHALL BE PLACED IN THEIR RESPECTIVE HANDHOLES.
14. POWER FEED TO THE CISCO IE4000 SWITCH SHALL BE FROM THE 120VAC INPUT WHEN THE ENCLOSURE IS AC POWERED.
15. NOT USED FOR THIS SHEET APPLICATION.
16. IF A SOLAR GENERATOR IS CONNECTED, THEN ITEM P AND THE SECONDARY SIDE OF ITEM B SHALL BE CONNECTED UNTIL A FINAL AC CONNECTION IS MADE.
17. ITEM X IS USED TO CONTROL POWER TO THE CAMERAS AND DETECTORS. ALL 120VAC CONNECTIONS ON ITEM X SHALL BE PROTECTED.
18. CABLES TO BE ROUTED THROUGH POLE.
19. WHEN A 24VDC TO 120VAC POWER GENERATOR IS CONNECTED, THEN THE 480VAC TO 120VAC STEP DOWN TRANSFORMER IS BYPASSED.
20. NOT USED FOR THIS SHEET APPLICATION.
21. NOT USED FOR THIS SHEET APPLICATION.
22. DIN RAIL SHALL BE INSTALLED AS ILLUSTRATED ON DRAWING. DIN RAIL SHALL BE GROUNDED TO THE GROUND BUS.
23. TIE THE ENCLOSURE INTO THE GROUND BUS.
24. ITEM W SHALL BE FORMED AND MOLDED TO FIT AROUND THE AREA DENOTED BY THE DASHED LINE. THE PLEXIGLASS SHALL BE MOUNTED TO THE BACKPLATE WITH SUFFICIENT AIR HOLES TO ALLOW HEAT TO ESCAPE THE AREA. THERE SHALL ALSO BE OPENINGS ON THE BOTTOM TO ALLOW CABLES TO BE PASSED FROM THE AC SECTION TO THE OTHER SECTIONS OF THE ENCLOSURE.
25. ITEM AL SHALL BE PLACED ON ITEM B.
26. ALL INTERNAL ENCLOSURE ROUTED AND TERMINATED CAT6 CABLE SHALL BE TEMPERATURE RATED.
27. ALL INTERNAL 24VAC, 120VAC (STARTING ON SECONDARY SIDE OF ITEM B) AND ANY DC VOLTAGE POWER FEEDS USE #16 AWG CABLE.
28. SPARE BREAKER RESERVED.
29. ALL CONDUIT EXITING THE BOTTOM OF THE CABINET SHALL BE INSTALL IN-LINE WITH THE EQUIPMENT IT IS CONNECTED TO. THE CABLES SHALL BE INSTALLED IN A NEAT AND PROFESSIONAL MANNER.
30. PROVIDE WINDOW IN PMMA SHIELD FOR ACCESS TO BREAKER. MOUNT BREAKER FLUSH WITH PMMA SHIELD USING MOUNTING BRACKET.

NOTE TO DESIGNER

THIS BASE SHEET SHOWS TYPICAL CONSTRUCTION BUT IT IS **NOT** A STANDARD DRAWING. IT REQUIRES COMPLETION BY THE DESIGNER PRIOR TO INSERTION INTO A CONTRACT. MICROSTATION FILES AND THE *"CADD STANDARDS MANUAL"* ARE AVAILABLE ON THE ILLINOIS TOLLWAY WEBSITE. THE DESIGNER SHALL ACCEPT THE RESPONSIBILITY OF THE DESIGN OF THIS SHEET UPON ITS COMPLETION AND INSERTION INTO A CONTRACT. ALL "NOTE TO DESIGNER" BOXES SHALL BE REMOVED BY THE DESIGNER PRIOR TO INSERTION OF THE SHEET INTO THE PLAN SET.

NOTE TO DESIGNER

DSE SHALL SPECIFY THE GATOR PATCH CABLE LENGTH PER SITE AND UPDATE ITEM (O) TO INCLUDE THIS LENGTH.

0 2" 4"
SCALE IN INCHES
SCALE: 1" = 2"

Illinois Tollway

CABINET LAYOUT AND WIRING ITS POLE MOUNTED ENCLOSURE (1-MVDS) SOLAR GENERATOR AND FOC

VERSION:	STANDARD:	SHEET:
2022-03	M-ITS-1211	1 OF 1

PLOT DRIVER: c:\bmv\wsp-pb-us-pw-02\pw_brad.hoder\d0161651\ref\ILTollway.ptbl
PENTABLE: c:\bmv\wsp-pb-us-pw-02\pw_brad.hoder\d0161723\Black\White-ILTollway.TBL
PLOT DATE: 2/17/2022 PLOT TIME: 5:21:49 PM
PLOTTED BY: Brad Hoder
MODEL NAME: M-ITS-1211
FILE NAME: pw:\\wsp-us-pw.bentley.com:wsp-us-pw-02\Documents\Illinois Tollway GEC (9976RR)\Standard Drawings and Base Sheets\Base Sheets\Section - MV1200 ITS\M-ITS-1211.dgn
PLOT SCALE: 0.2.000000 '-' / in. PAGE SIZE: 17x11 (in.)

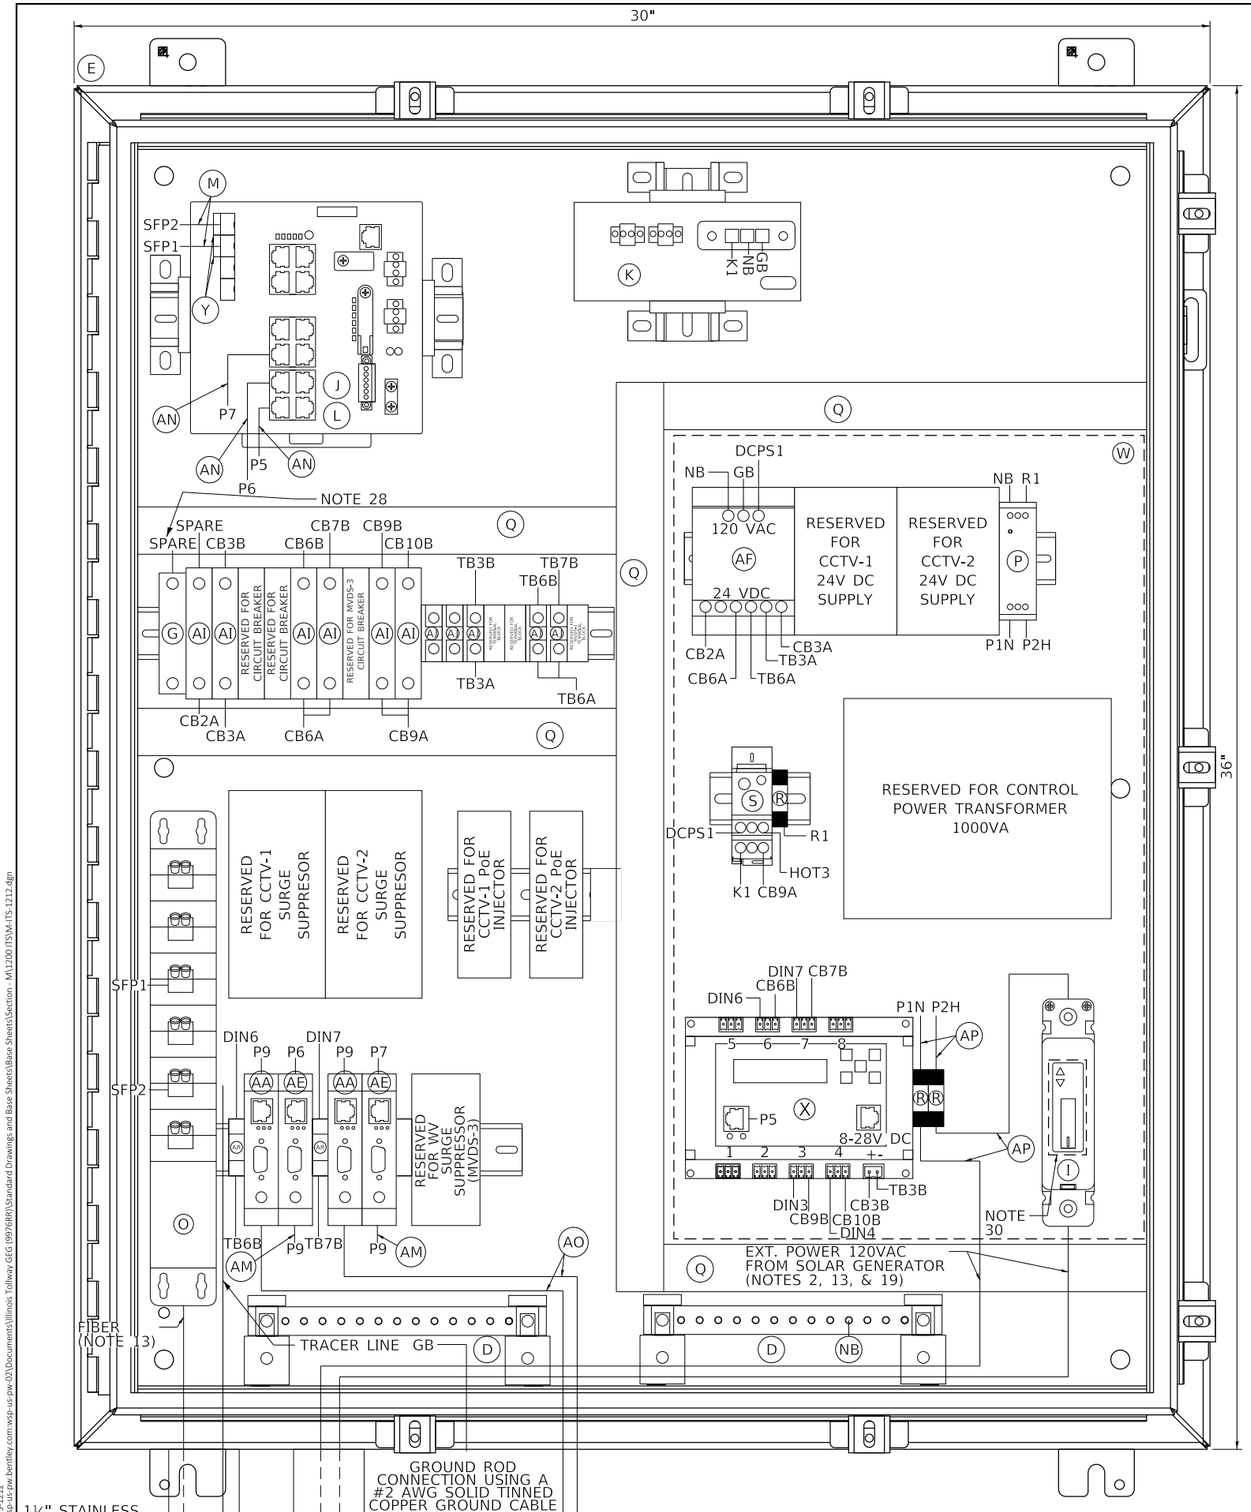

ITEM	DESCRIPTION
A	NOT USED FOR THIS SHEET APPLICATION
B	CONTROL POWER TRANSFORMER, 1000VA, 208/240/480-120VAC, 1PH SQUARE D/CLASS 9070 - T1000 D95
C	NOT USED FOR THIS SHEET APPLICATION
D	TWO (2) GROUNDING BAR SYSTEM HOFFMAN/PGS2K. BONDED OR SEPARATED AS REQUIRED.
E	NEMA 4X STAINLESS STEEL, 36"H X 30"W X 12"D ENCLOSURE WITH 33"X27" PANEL, HOFFMAN/A36H3012SS6LP & A36P30
F	TWO DUPLEX 120V RECEPTACLES, ONE GFCI AND NON-GFI (SEE NOTE 9) HUBBELL/GFR5362 & BR20WR
G	24VDC, 1P, 15A CIRCUIT BREAKER SCHNEIDER ELECTRIC/MGN61510
H	NOT USED FOR THIS SHEET APPLICATION
I	120VAC, IP, 30A CIRCUIT BREAKER WITH TERMINAL SHIELD
J	NETWORK SWITCH CISCO IE-4000-8T4G-E
K	CISCO POWER SUPPLY, PWR-IE170W-PC-AC=
L	IP SERVICES LICENSE: L-IE4000-RTU=
M	2 METER - SMFO LC-LC DUPLEX JUMPERS, CORNING/040402R5Z20002M
N	NOT USED FOR THIS SHEET APPLICATION
O	SMF PATCH PANEL WITH LC CONNECTORS
P	120VAC SURGE SUPPRESSOR, MOUNTED ON DIN RAIL COOPER CROUSE HINDS/MA15/D/1/SI OR APPROVED EQUAL
Q	PANDUIT WIRING DUCT (OR EQUIVALENT) PANDUIT/F1X2LG6 WITH COVER-C1LG6
R	10 AMP FUSE, GOULD (MERSEN)/ATM-10
S	SPLICE BLOCK, ALTECH/38041
T	NOT USED FOR THIS SHEET APPLICATION
U	5A CIRCUIT BREAKER, ALLEN BRADLEY/1492-SPM1B050
V	NOT USED FOR THIS SHEET APPLICATION
W	CLEAR POLY METHYL METHACRYLATE (PMMA, PLEXIGLAS) SAFETY COVER ENCOMPASSING ITEMS AF, P, S, R, B, X, & I. (THE INSTALLER SHALL PERMANENTLY AFFIX A LABEL STATING "DANGER 480 VAC" OR "DANGER 240 VAC" OR "DANGER 120 VAC" FOR 120 VAC AS FIELD CONDITIONS WARRANT.)
X	POWER CONTROLLER, 8-CHANNEL DIN ETHERNET RELAY DIGITAL LOGGERS/DIN 4
Y	(2) CISCO GLC-LX-SM-RGD = 1 GBPS SM SFP MODULES
Z	NOT USED FOR THIS SHEET APPLICATION
AA	SENSOR SURGE SUPPRESSION, WAVETRONIX - CLICK-200 OR ISS ZONE BARRIER ZB24510
AB	NOT USED FOR THIS SHEET APPLICATION
AC	NOT USED FOR THIS SHEET APPLICATION
AD	NOT USED FOR THIS SHEET APPLICATION
AE	RS-232 / RS-485 TO ETHERNET CONVERTOR WAVETRONIX - CLICK-301 OR ISS-MOXA P5150A-T, DK-035T
AF	AC/DC POWER SUPPLY, 24VDC WAVETRONIX - CLICK-204 OR ISS LAMBDA DSP100-24
AG	NOT USED FOR THIS SHEET APPLICATION
AH	NOT USED FOR THIS SHEET APPLICATION
AI	2A CIRCUIT BREAKER, ALLEN BRADLEY/1492-SPM1B020
AJ	TERMINAL BLOCK, ALLEN BRADLEY/1492-CD8
AK	MVDS ASSEMBLY (NOT SHOWN), SEE SPECIAL PROVISIONS
AL	TRANSFORMER COVERS, SQUARE D/9070FSC2
AM	5-CONDUCTOR JUMPER (Tx, Rx, GND, RTS, CTS), RS-232 SERIAL COMMUNICATIONS (APPLICABLE TO ISS/MOXA)
AN	INDOOR/OUTDOOR RATED CAT6 (1000MBS, TEMPERATURE HARDENED) THESE ARE THE CAT6 CABLES ROUTED INSIDE CABINET
AO	MVDS CABLE
AP	#10 AWG
AQ	NOT USED FOR THIS SHEET APPLICATION
AR	T-BUS CONNECTOR (WAVETRONIX)
AS	NOT USED FOR THIS SHEET APPLICATION

NOTES:

1. ALL POWER WIRING SHALL BE RHH/RHW WITH WIRE TERMINALS OR TINNED.
2. CONTRACTOR TO VERIFY CORRECT TRANSFORMER TAPS ARE USED BASED ON INCOMING POWER SOURCE.
3. ALL CABLES AND EQUIPMENT SHALL BE PROPERLY DRESSED AND LABELED. ALL CONDUITS SHALL BE PROPERLY PLUGGED WITH DUCT SEAL PUTTY (RAINBOW TECHNOLOGIES OR EQUIVALENT).
4. NOT USED FOR THIS SHEET APPLICATION.
5. EACH 120VAC OUTLET, PS OR TRANSFORMER (ITEM F, K, L, & AF) SHALL BE FED FROM A SEPARATE INPUT LINE.
6. THE DIN RAIL(S) FOR ITEMS J & K SHALL BE INSTALLED WITH THE CENTER LINE NO LESS THAN 5 INCHES FROM ANY OBSTACLE ABOVE AND NO LESS THAN 4 INCHES FROM ANY OBSTACLE BELOW. ALL DIN RAIL SHALL BE GROUNDED.
7. ALL CABLES INSTALLED WITHIN THE CABINET AND POLE SHALL BE OUTDOOR RATED.
8. WIFI COMMUNICATION SHALL BE DISABLED ON DIN ETHERNET RELAY.
9. THE GFI OUTLETS LOAD SHALL NOT BE CONNECTED TO ANY OTHER LOAD IN THE ENCLOSURE. THE GFI'S ARE INTENDED TO BE UTILIZED FOR EXTERNAL EQUIPMENT ONLY. EACH OUTLETS TAB SHALL BE BROKEN SO THEY ARE INDEPENDENT.
10. ALL BREAKERS SHALL BE LABELED (e.g. CAMERA-AC, CAMERA-DC, DIN RELAY-AC, DIN RELAY-DC, CELL MODEM-AC ETC.).
11. NOT USED FOR THIS SHEET APPLICATION.
12. USE THE MOUNTING TABS ON THE IP RELAY UNIT TO MOUNT THE UNIT DIRECTLY TO THE BACK PLATE. REFER TO THE IP RELAY WIRING TABLE FOR WIRING DETAILS.
13. THE FIBER CABLE SHALL RUN STRAIGHT DOWN FROM THE GATOR PATCH THROUGH THE LEFT MOST CONDUIT. THE POWER CABLE SHALL BE PULLED THROUGH THE CONDUIT TO THE RIGHT OF THE FIBER CONDUIT. NO SLACK SHALL BE PLACED IN THE CABINET. ALL POWER AND COMMUNICATION CABLE SLACK SHALL BE PLACED IN THEIR RESPECTIVE HANDHOLES.
14. POWER FEED TO THE CISCO IE4000 SWITCH SHALL BE FROM THE 120VAC INPUT WHEN THE ENCLOSURE IS AC POWERED.
15. NOT USED FOR THIS SHEET APPLICATION.
16. IF A SOLAR GENERATOR IS CONNECTED, THEN ITEM P AND THE SECONDARY SIDE OF ITEM B SHALL BE CONNECTED UNTIL A FINAL AC CONNECTION IS MADE.
17. ITEM X IS USED TO CONTROL POWER TO THE CAMERAS AND DETECTORS. ALL 120VAC CONNECTIONS ON ITEM X SHALL BE PROTECTED.
18. CABLES TO BE ROUTED THROUGH POLE.
19. WHEN A 24VDC TO 120VAC POWER GENERATOR IS CONNECTED, THEN THE 480VAC TO 120VAC STEP DOWN TRANSFORMER IS BYPASSED.
20. NOT USED FOR THIS SHEET APPLICATION.
21. NOT USED FOR THIS SHEET APPLICATION.
22. DIN RAIL SHALL BE INSTALLED AS ILLUSTRATED ON DRAWING. DIN RAIL SHALL BE GROUNDED TO THE GROUND BUS.
23. TIE THE ENCLOSURE INTO THE GROUND BUS.
24. ITEM W SHALL BE FORMED AND MOLDED TO FIT AROUND THE AREA DENOTED BY THE DASHED LINE. THE PLEXIGLASS SHALL BE MOUNTED TO THE BACKPLATE WITH SUFFICIENT AIR HOLES TO ALLOW HEAT TO ESCAPE THE AREA. THERE SHALL ALSO BE OPENINGS ON THE BOTTOM TO ALLOW CABLES TO BE PASSED FROM THE AC SECTION TO THE OTHER SECTIONS OF THE ENCLOSURE.
25. ITEM AL SHALL BE PLACED ON ITEM B.
26. ALL INTERNAL ENCLOSURE ROUTED AND TERMINATED CAT6 CABLE SHALL BE TEMPERATURE RATED.
27. ALL INTERNAL 24VAC, 120VAC (STARTING ON SECONDARY SIDE OF ITEM B) AND ANY DC VOLTAGE POWER FEEDS USE #16 AWG CABLE.
28. SPARE BREAKER RESERVED.
29. ALL CONDUIT EXITING THE BOTTOM OF THE CABINET SHALL BE INSTALL IN-LINE WITH THE EQUIPMENT IT IS CONNECTED TO. THE CABLES SHALL BE INSTALLED IN A NEAT AND PROFESSIONAL MANNER.
30. PROVIDE WINDOW IN PMMA SHIELD FOR ACCESS TO BREAKER. MOUNT BREAKER FLUSH WITH PMMA SHIELD USING MOUNTING BRACKET.

0 2" 4"
SCALE IN INCHES
SCALE: 1" = 2"

NOTE TO DESIGNER

THIS BASE SHEET SHOWS TYPICAL CONSTRUCTION BUT IT IS **NOT** A STANDARD DRAWING. IT REQUIRES COMPLETION BY THE DESIGNER PRIOR TO INSERTION INTO A CONTRACT. MICROSTATION FILES AND THE *"CADD STANDARDS MANUAL"* ARE AVAILABLE ON THE ILLINOIS TOLLWAY WEBSITE. THE DESIGNER SHALL ACCEPT THE RESPONSIBILITY OF THE DESIGN OF THIS SHEET UPON ITS COMPLETION AND INSERTION INTO A CONTRACT. ALL "NOTE TO DESIGNER" BOXES SHALL BE REMOVED BY THE DESIGNER PRIOR TO INSERTION OF THE SHEET INTO THE PLAN SET.

NOTE TO DESIGNER

DSE SHALL SPECIFY THE GATOR PATCH CABLE LENGTH PER SITE AND UPDATE ITEM (O) TO INCLUDE THIS LENGTH.

Illinois Tollway

CABINET LAYOUT AND WIRING ITS POLE MOUNTED ENCLOSURE (2-MVDS) SOLAR GENERATOR AND FOC

VERSION:	STANDARD:	SHEET:
2022-03	M-ITS-1212	1 OF 1

PLOT DRIVER: c:\bmv\wsp-pb-us-pw-02\as_ brad.hoder\d0161651\ref\ILTollway.pltcfg
PENTABLE: c:\bmv\wsp-pb-us-pw-02\as_ brad.hoder\d0161723\Black&White-ILTollway.TBL
PLOT DATE: 2/17/2022 PLOT TIME: 5:22:04 PM
PLOTTED BY: Wayne Wong
MODEL NAME: M-ITS-1212
FILE NAME: pw:\\wsp-us-pw.bentley.com:wsp-us-pw-02\Documents\Illinois Tollway GEC (9976RR)\Standard Drawings and Base Sheets\Base Sheets\Section - MV1200 ITS\M-ITS-1212.dgn
PLOT SCALE: 0.2.000000 '=' / in. PAGE SIZE: 17x11 (in.)

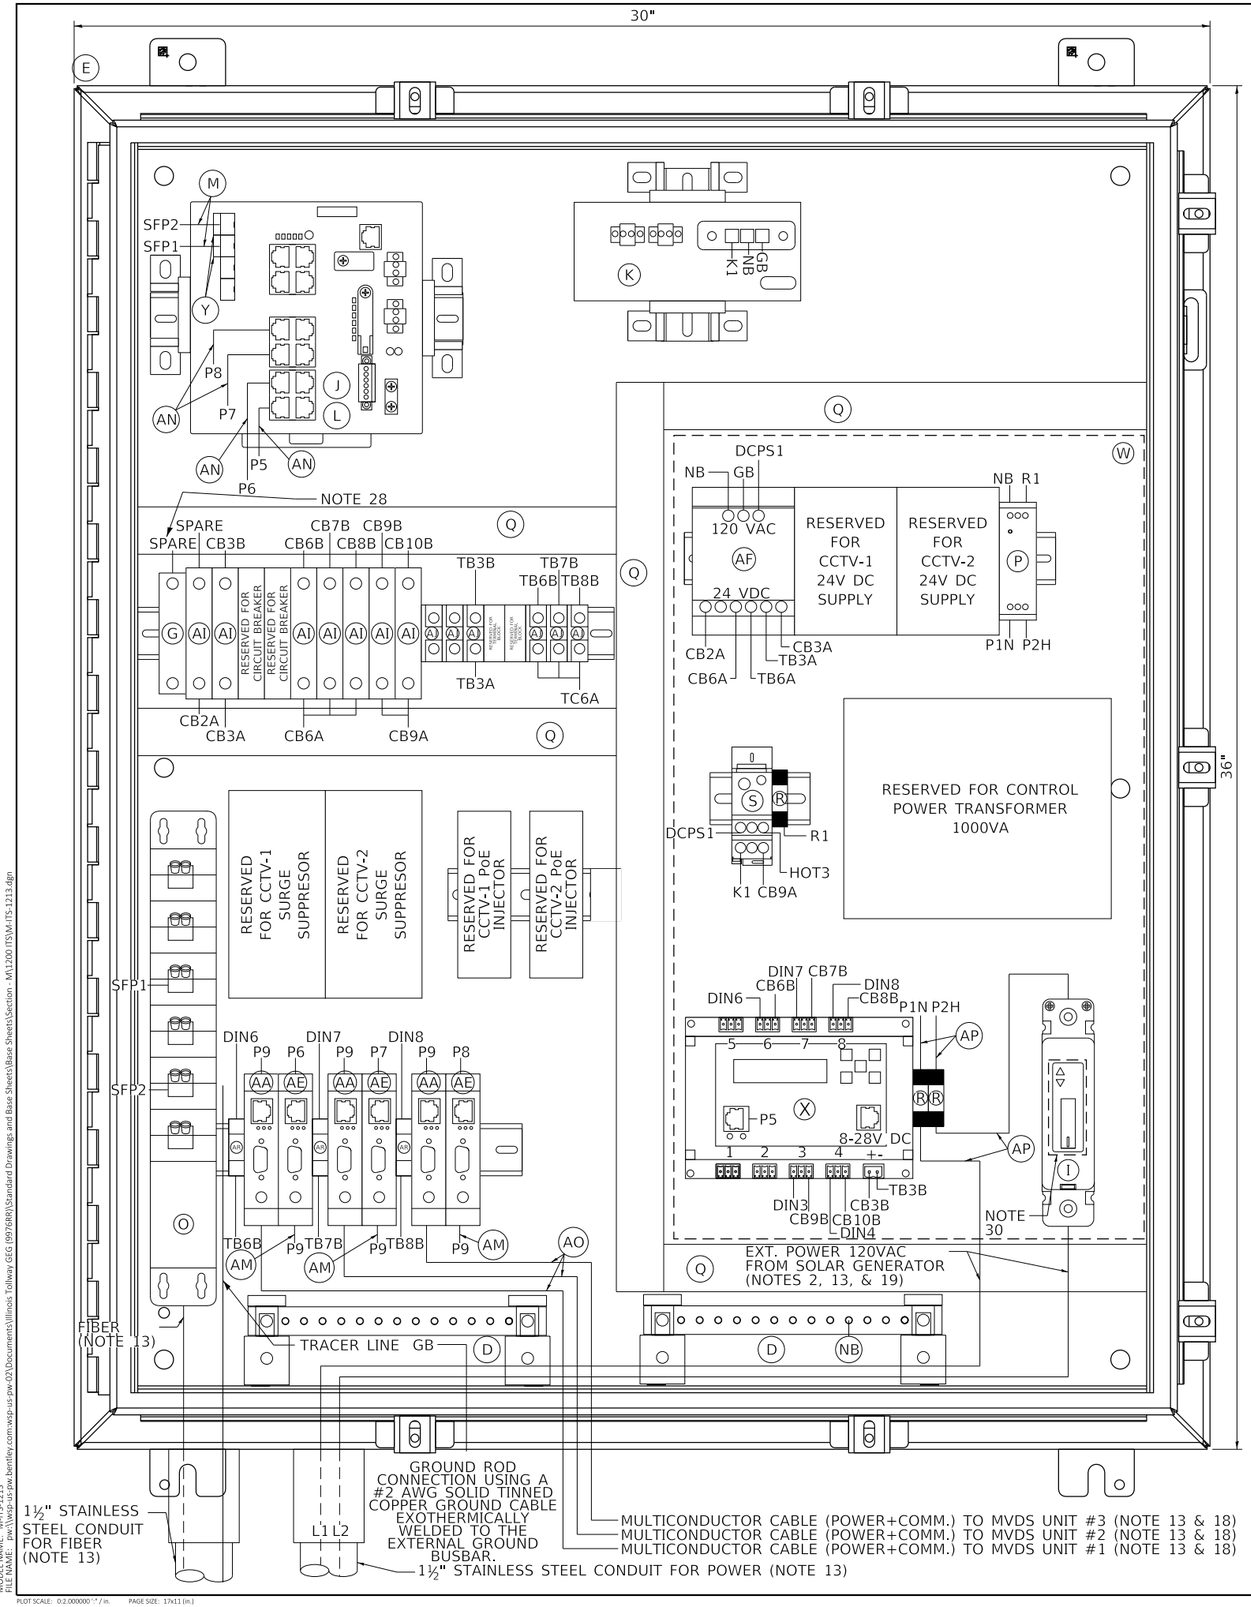

ITEM	DESCRIPTION
A	NOT USED FOR THIS SHEET APPLICATION
B	CONTROL POWER TRANSFORMER, 1000VA, 208/240/480-120VAC, 1PH SQUARE D/CLASS 9070 - T1000 D95
C	NOT USED FOR THIS SHEET APPLICATION
D	TWO (2) GROUNDING BAR SYSTEM HOFFMAN/PGS2K. BONDED OR SEPARATED AS REQUIRED.
E	NEMA 4X STAINLESS STEEL, 36"H X 30"W X 12"D ENCLOSURE WITH 33"X27" PANEL, HOFFMAN/A36H3012SS6LP & A36P30
F	TWO DUPLEX 120V RECEPTACLES, ONE GFCI AND NON-GFI (SEE NOTE 9) HUBBELL/GFR5362 & BR20WR
G	24VDC, 1P, 15A CIRCUIT BREAKER SCHNEIDER ELECTRIC/MGN61510
H	NOT USED FOR THIS SHEET APPLICATION
I	120VAC, IP, 30A CIRCUIT BREAKER WITH TERMINAL SHIELD
J	NETWORK SWITCH CISCO IE-4000-8T4G-E
K	CISCO POWER SUPPLY, PWR-IE170W-PC-AC=
L	IP SERVICES LICENSE: L-IE4000-RTU=
M	2 METER - SMFO LC-LC DUPLEX JUMPERS, CORNING/040402R5Z20002M
N	NOT USED FOR THIS SHEET APPLICATION
O	SMF PATCH PANEL WITH LC CONNECTORS
P	120VAC SURGE SUPPRESSOR, MOUNTED ON DIN RAIL COOPER CROUSE HINDS/MA15/D/1/SI OR APPROVED EQUAL
Q	PANDUIT WIRING DUCT (OR EQUIVALENT) PANDUIT/F1X2LG6 WITH COVER-C1LG6
R	10 AMP FUSE, GOULD (MERSEN)/ATM-10
S	SPLICE BLOCK, ALTECH/38041
T	NOT USED FOR THIS SHEET APPLICATION
U	5A CIRCUIT BREAKER, ALLEN BRADLEY/1492-SPM1B050
V	NOT USED FOR THIS SHEET APPLICATION
W	CLEAR POLY METHYL METHACRYLATE (PMMA, PLEXIGLAS) SAFETY COVER ENCOMPASSING ITEMS AF, P, S, R, B, X, & I. (THE INSTALLER SHALL PERMANENTLY AFFIX A LABEL STATING "DANGER 480 VAC" OR "DANGER 240 VAC" OR "DANGER 120 VAC" FOR 120 VAC AS FIELD CONDITIONS WARRANT.)
X	POWER CONTROLLER, 8-CHANNEL DIN ETHERNET RELAY DIGITAL LOGGERS/DIN 4
Y	(2) CISCO GLC-LX-SM-RGD = 1 GBPS SM SFP MODULES
Z	NOT USED FOR THIS SHEET APPLICATION
AA	SENSOR SURGE SUPPRESSION, WAVETRONIX - CLICK-200 OR ISS ZONE BARRIER ZB24510
AB	NOT USED FOR THIS SHEET APPLICATION
AC	NOT USED FOR THIS SHEET APPLICATION
AD	NOT USED FOR THIS SHEET APPLICATION
AE	RS-232 / RS-485 TO ETHERNET CONVERTOR WAVETRONIX - CLICK-301 OR ISS-MOXA P5150A-T, DK-035T
AF	AC/DC POWER SUPPLY, 24VDC WAVETRONIX - CLICK-204 OR ISS LAMBDA DSP100-24
AG	NOT USED FOR THIS SHEET APPLICATION
AH	NOT USED FOR THIS SHEET APPLICATION
AI	2A CIRCUIT BREAKER, ALLEN BRADLEY/1492-SPM1B020
AJ	TERMINAL BLOCK, ALLEN BRADLEY/1492-CD8
AK	MVDS ASSEMBLY (NOT SHOWN), SEE SPECIAL PROVISIONS
AL	TRANSFORMER COVERS, SQUARE D/9070FSC2
AM	5-CONDUCTOR JUMPER (Tx, Rx, GND, RTS, CTS), RS-232 SERIAL COMMUNICATIONS (APPLICABLE TO ISS/MOXA)
AN	INDOOR/OUTDOOR RATED CAT6 (1000MBS, TEMPERATURE HARDENED) THESE ARE THE CAT6 CABLES ROUTED INSIDE CABINET
AO	MVDS CABLE
AP	#10 AWG
AQ	NOT USED FOR THIS SHEET APPLICATION
AR	T-BUS CONNECTOR (WAVETRONIX)
AS	NOT USED FOR THIS SHEET APPLICATION

NOTES:

1. ALL POWER WIRING SHALL BE RHH/RHW WITH WIRE TERMINALS OR TINNED.
2. CONTRACTOR TO VERIFY CORRECT TRANSFORMER TAPS ARE USED BASED ON INCOMING POWER SOURCE.
3. ALL CABLES AND EQUIPMENT SHALL BE PROPERLY DRESSED AND LABELED. ALL CONDUITS SHALL BE PROPERLY PLUGGED WITH DUCT SEAL PUTTY (RAINBOW TECHNOLOGIES OR EQUIVALENT).
4. NOT USED FOR THIS SHEET APPLICATION.
5. EACH 120VAC OUTLET, PS OR TRANSFORMER (ITEM F, K, L, & AF) SHALL BE FED FROM A SEPARATE INPUT LINE.
6. THE DIN RAIL(S) FOR ITEMS J & K SHALL BE INSTALLED WITH THE CENTER LINE NO LESS THAN 5 INCHES FROM ANY OBSTACLE ABOVE AND NO LESS THAN 4 INCHES FROM ANY OBSTACLE BELOW. ALL DIN RAIL SHALL BE GROUNDED.
7. ALL CABLES INSTALLED WITHIN THE CABINET AND POLE SHALL BE OUTDOOR RATED.
8. WIFI COMMUNICATION SHALL BE DISABLED ON DIN ETHERNET RELAY.
9. THE GFI OUTLETS LOAD SHALL NOT BE CONNECTED TO ANY OTHER LOAD IN THE ENCLOSURE. THE GFI'S ARE INTENDED TO BE UTILIZED FOR EXTERNAL EQUIPMENT ONLY. EACH OUTLETS TAB SHALL BE BROKEN SO THEY ARE INDEPENDENT.
10. ALL BREAKERS SHALL BE LABELED (e.g. CAMERA-AC, CAMERA-DC, DIN RELAY-AC, DIN RELAY-DC, CELL MODEM-AC ETC.).
11. NOT USED FOR THIS SHEET APPLICATION.
12. USE THE MOUNTING TABS ON THE IP RELAY UNIT TO MOUNT THE UNIT DIRECTLY TO THE BACK PLATE. REFER TO THE IP RELAY WIRING TABLE FOR WIRING DETAILS.
13. THE FIBER CABLE SHALL RUN STRAIGHT DOWN FROM THE GATOR PATCH THROUGH THE LEFT MOST CONDUIT. THE POWER CABLE SHALL BE PULLED THROUGH THE CONDUIT TO THE RIGHT OF THE FIBER CONDUIT. NO SLACK SHALL BE PLACED IN THE CABINET. ALL POWER AND COMMUNICATION CABLE SLACK SHALL BE PLACED IN THEIR RESPECTIVE HANDHOLES.
14. POWER FEED TO THE CISCO IE4000 SWITCH SHALL BE FROM THE 120VAC INPUT WHEN THE ENCLOSURE IS AC POWERED.
15. NOT USED FOR THIS SHEET APPLICATION.
16. IF A SOLAR GENERATOR IS CONNECTED, THEN ITEM P AND THE SECONDARY SIDE OF ITEM B SHALL BE CONNECTED UNTIL A FINAL AC CONNECTION IS MADE.
17. ITEM X IS USED TO CONTROL POWER TO THE CAMERAS AND DETECTORS. ALL 120VAC CONNECTIONS ON ITEM X SHALL BE PROTECTED.
18. CABLES TO BE ROUTED THROUGH POLE.
19. WHEN A 24VDC TO 120VAC POWER GENERATOR IS CONNECTED, THEN THE 480VAC TO 120VAC STEP DOWN TRANSFORMER IS BYPASSED.
20. NOT USED FOR THIS SHEET APPLICATION.
21. NOT USED FOR THIS SHEET APPLICATION.
22. DIN RAIL SHALL BE INSTALLED AS ILLUSTRATED ON DRAWING. DIN RAIL SHALL BE GROUNDED TO THE GROUND BUS.
23. TIE THE ENCLOSURE INTO THE GROUND BUS.
24. ITEM W SHALL BE FORMED AND MOLDED TO FIT AROUND THE AREA DENOTED BY THE DASHED LINE. THE PLEXIGLASS SHALL BE MOUNTED TO THE BACKPLATE WITH SUFFICIENT AIR HOLES TO ALLOW HEAT TO ESCAPE THE AREA. THERE SHALL ALSO BE OPENINGS ON THE BOTTOM TO ALLOW CABLES TO BE PASSED FROM THE AC SECTION TO THE OTHER SECTIONS OF THE ENCLOSURE.
25. ITEM AL SHALL BE PLACED ON ITEM B.
26. ALL INTERNAL ENCLOSURE ROUTED AND TERMINATED CAT6 CABLE SHALL BE TEMPERATURE RATED.
27. ALL INTERNAL 24VAC, 120VAC (STARTING ON SECONDARY SIDE OF ITEM B) AND ANY DC VOLTAGE POWER FEEDS USE #16 AWG CABLE.
28. SPARE BREAKER RESERVED.
29. ALL CONDUIT EXITING THE BOTTOM OF THE CABINET SHALL BE INSTALL IN-LINE WITH THE EQUIPMENT IT IS CONNECTED TO. THE CABLES SHALL BE INSTALLED IN A NEAT AND PROFESSIONAL MANNER.
30. PROVIDE WINDOW IN PMMA SHIELD FOR ACCESS TO BREAKER. MOUNT BREAKER FLUSH WITH PMMA SHIELD USING MOUNTING BRACKET.

0 2" 4"
SCALE IN INCHES
SCALE: 1" = 2"

NOTE TO DESIGNER

THIS BASE SHEET SHOWS TYPICAL CONSTRUCTION BUT IT IS **NOT** A STANDARD DRAWING. IT REQUIRES COMPLETION BY THE DESIGNER PRIOR TO INSERTION INTO A CONTRACT. MICROSTATION FILES AND THE *"CADD STANDARDS MANUAL"* ARE AVAILABLE ON THE ILLINOIS TOLLWAY WEBSITE. THE DESIGNER SHALL ACCEPT THE RESPONSIBILITY OF THE DESIGN OF THIS SHEET UPON ITS COMPLETION AND INSERTION INTO A CONTRACT. ALL "NOTE TO DESIGNER" BOXES SHALL BE REMOVED BY THE DESIGNER PRIOR TO INSERTION OF THE SHEET INTO THE PLAN SET.

NOTE TO DESIGNER

DSE SHALL SPECIFY THE GATOR PATCH CABLE LENGTH PER SITE AND UPDATE ITEM (O) TO INCLUDE THIS LENGTH.

Illinois Tollway

CABINET LAYOUT AND WIRING ITS POLE MOUNTED ENCLOSURE (3-MVDS) SOLAR GENERATOR AND FOC

VERSION:	STANDARD:	SHEET:
2022-03	M-ITS-1213	1 OF 1

PLOT DRIVER: c:\bin\wsp-pb-us-pw-02\ps_brad.hoder\d0161165\ref\ILTollway.pltcfg
PENTABLE: c:\bin\wsp-pb-us-pw-02\ps_brad.hoder\d0161272\Black&White-ILTollway.TBL
PLOT DATE: 2/17/2022 PLOT TIME: 5:22:19 PM
PLOTTED BY: Wayne Wong
MODEL NAME: M-ITS-1213
FILE NAME: pw:\\wsp-us-pw.bentley.com:wsp-us-pw-02\Documents\Illinois Tollway GEC (9976RR)\Standard Drawings and Base Sheets\Base Sheets\Section - MV1200 ITS\M-ITS-1213.dgn

PLOT SCALE: 0.2.000000 '-' / in. PAGE SIZE: 17x11 (in.)

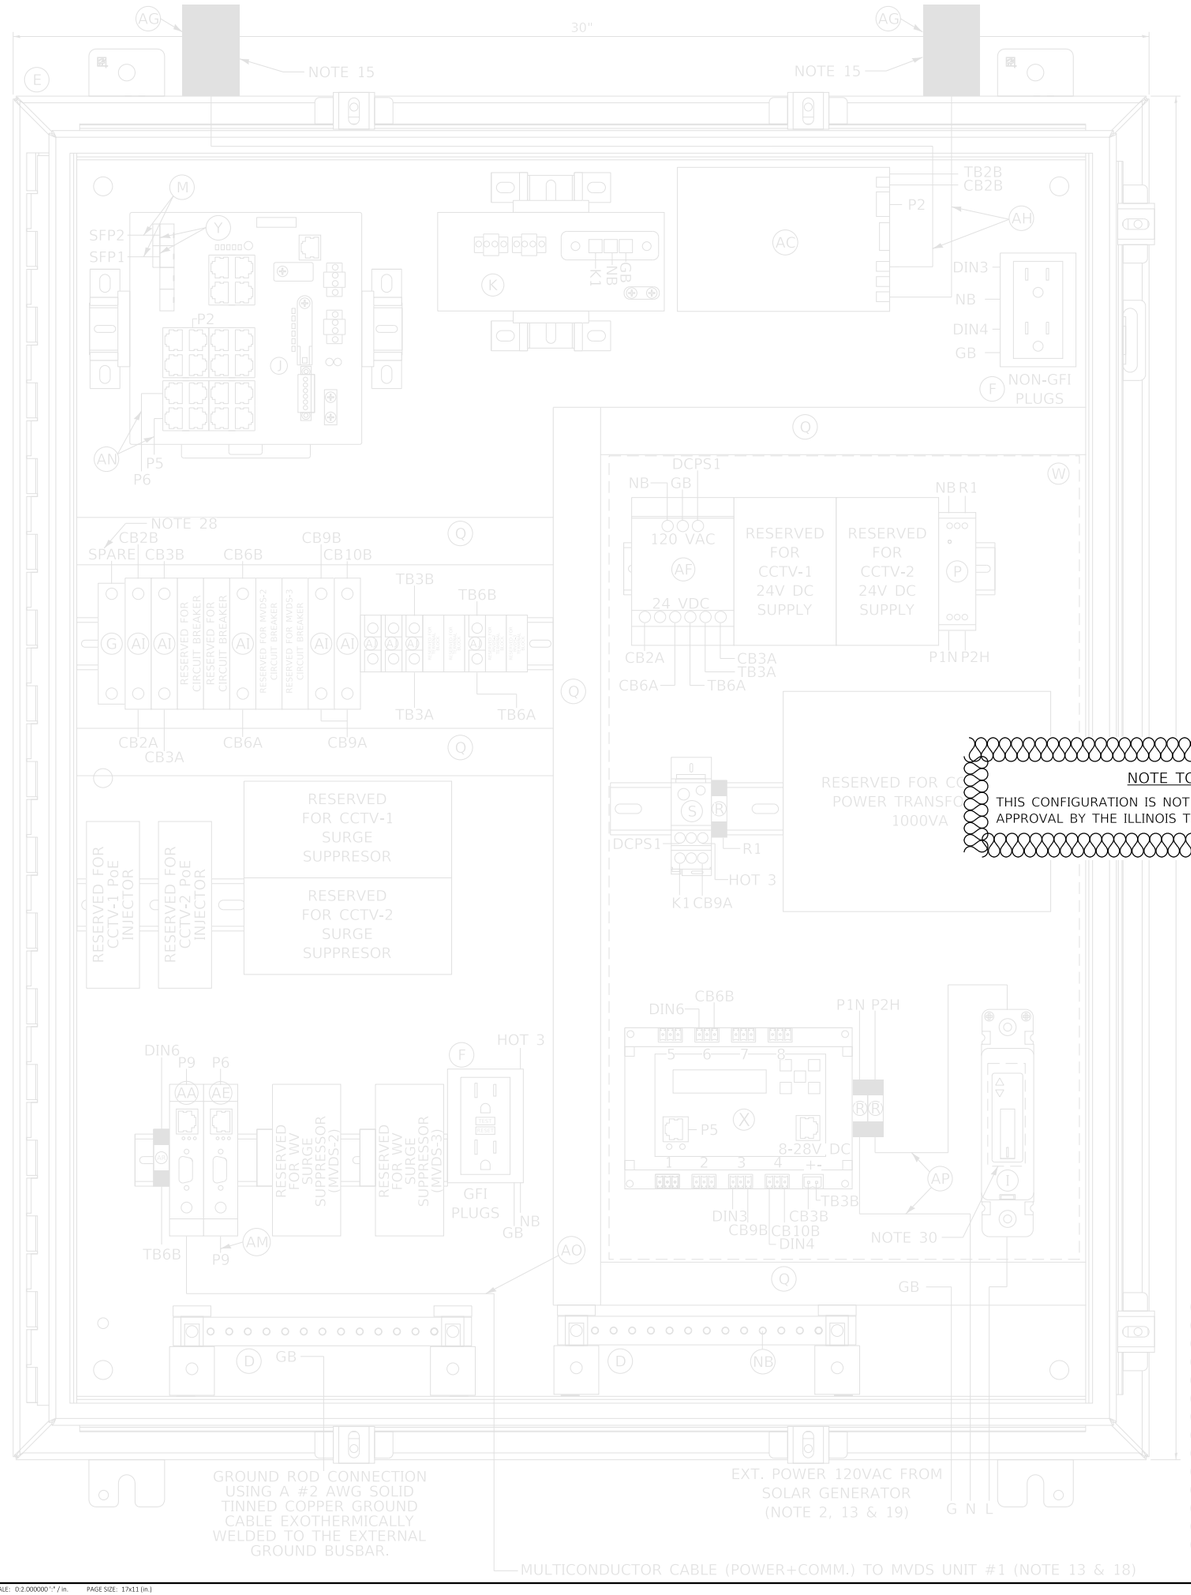

ITEM	DESCRIPTION
A	NOT USED FOR THIS SHEET APPLICATION
B	CONTROL POWER TRANSFORMER, 1000VA, 208/240/480-120VAC, 1PH SQUARE D/CLASS 9070 - T1000 D95
C	NOT USED FOR THIS SHEET APPLICATION
D	TWO (2) GROUNDING BAR SYSTEM HOFFMAN/PGS2K, BONDED OR SEPARATED AS REQUIRED.
E	NEMA 4X STAINLESS STEEL, 36"H X 30"W X 12"D ENCLOSURE WITH 33"X27" PANEL, HOFFMAN/A36H3012SS6LP & A36P30
F	TWO DUPLEX 120V RECEPTACLES, ONE GFCI AND NON-GFI (SEE NOTE 9) HUBBELL/GFR5362 & BR20WR
G	24VDC, 1P, 15A CIRCUIT BREAKER SCHNEIDER ELECTRIC/MGN61510
H	NOT USED FOR THIS SHEET APPLICATION
I	120VAC, 1P, 30A CIRCUIT BREAKER WITH TERMINAL SHIELD
J	NOT USED FOR THIS SHEET APPLICATION
K	NOT USED FOR THIS SHEET APPLICATION
L	CONTROL POWER TRANSFORMER, 250VA, 120-24VAC, 1PH SQUARE D/CLASS 9070-T250D13
M	2 METER - SMFO LC-LC DUPLEX JUMPERS, CORNING/040402R5Z20002M
N	NOT USED FOR THIS SHEET APPLICATION
O	NOT USED FOR THIS SHEET APPLICATION
P	120VAC SURGE SUPPRESSOR, MOUNTED ON DIN RAIL COOPER CROUSE HINDS/MA15/D/1/SI OR APPROVED EQUAL
Q	PANDUIT WIRING DUCT (OR EQUIVALENT) PANDUIT/F1X2LG6 WITH COVER-C1LG6
R	10 AMP FUSE, GOULD (MERSEN)/ATM-10
S	SPLICE BLOCK, ALTECH/38041
T	NOT USED FOR THIS SHEET APPLICATION
U	5A CIRCUIT BREAKER, ALLEN BRADLEY/1492-SPM1B050
V	NOT USED FOR THIS SHEET APPLICATION
W	CLEAR POLY METHYL METHACRYLATE (PMMA, PLEXIGLAS) SAFETY COVER ENCOMPASSING ITEMS AF, P, S, R, B, X, & I. (THE INSTALLER SHALL PERMANENTLY AFFIX A LABEL STATING "DANGER 480 VAC" OR "DANGER 240 VAC" OR "DANGER 120 VAC" FOR 120 VAC AS FIELD CONDITIONS WARRANT.)
X	POWER CONTROLLER, 8-CHANNEL DIN ETHERNET RELAY DIGITAL LOGGERS/DIN 4
Y	(2) CISCO GLC-LX-SM-RGD = 1 GBPS SM SFP MODULES
Z	NOT USED FOR THIS SHEET APPLICATION
AA	ION, WAVETRONIX - CLICK-200 OR ISS ZONE
AB	T APPLICATION
AC	FOR VERIZON NETWORK)
AD	T APPLICATION
AE	NET CONVERTOR WAVETRONIX - CLICK-301
AF	35A
AG	WIRELESS MODEM ANTENNAS, PCTEL/BMLPVDB700/2500
AH	WIRELESS MODEM ANTENNA CABLE, WITH SMA CONNECTORS PCTEL/PROFLEX PLUS 195-RG58/U
AI	2A CIRCUIT BREAKER, ALLEN BRADLEY/1492-SPM1B020
AJ	TERMINAL BLOCK, ALLEN BRADLEY/1492-CD8
AK	MVDS ASSEMBLY (NOT SHOWN). SEE SPECIAL PROVISIONS WAVETRONIX (SMART SENSOR HDSS-126) OR ISS (SX-300)
AL	TRANSFORMER COVERS, SQUARE D/9070FSC2
AM	5-CONDUCTOR JUMPER (Tx, Rx, GND, RTS, CTS), RS-232 SERIAL COMMUNICATIONS (APPLICABLE TO ISS/MOXA)
AN	NOT USED FOR THIS SHEET APPLICATION
AO	MVDS CABLE, WAVETRONIX - WX-SS-706-60 OR ISS G4-CBL-60
AP	#10 AWG
AQ	NOT USED FOR THIS SHEET APPLICATION
AR	T-BUS CONNECTOR (WAVETRONIX)
AS	NOT USED FOR THIS SHEET APPLICATION

NOTES:

1. ALL POWER WIRING SHALL BE RHH/RHW WITH WIRE TERMINALS OR TINNED.
2. CONTRACTOR TO VERIFY CORRECT TRANSFORMER TAPS ARE USED BASED ON INCOMING POWER SOURCE.
3. ALL CABLES AND EQUIPMENT SHALL BE PROPERLY DRESSED AND LABELED. ALL CONDUITS SHALL BE PROPERLY PLUGGED WITH DUCT SEAL PUTTY (RAINBOW TECHNOLOGIES OR EQUIVALENT).
4. NOT USED FOR THIS SHEET APPLICATION.
5. EACH 120VAC OUTLET, PS OR TRANSFORMER (ITEM F, K, L, & AF) SHALL BE FED FROM A SEPARATE INPUT LINE.
6. THE DIN RAIL(S) FOR ITEMS J & K SHALL BE INSTALLED WITH THE CENTER LINE NO LESS THAN 5 INCHES FROM ANY OBSTACLE ABOVE AND NO LESS THAN 4 INCHES FROM ANY OBSTACLE BELOW. ALL DIN RAIL SHALL BE GROUNDED.
7. ALL CABLES INSTALLED WITHIN THE CABINET AND POLE SHALL BE OUTDOOR RATED.
8. WIFI COMMUNICATION SHALL BE DISABLED ON DIN ETHERNET RELAY.
9. THE GFI OUTLETS LOAD SHALL NOT BE CONNECTED TO ANY OTHER LOAD IN THE ENCLOSURE. THE 1900 QUAD BOX GFI'S ARE INTENDED TO BE UTILIZED FOR EXTERNAL EQUIPMENT ONLY. EACH OUTLETS TAB SHALL BE BROKEN SO THEY ARE INDEPENDENT.
10. ALL BREAKERS SHALL BE LABELED (e.g. CAMERA-AC, CAMERA-DC, DIN RELAY-AC, DIN RELAY-DC, CELL MODEM-AC ETC.).
11. NOT USED FOR THIS SHEET APPLICATION
12. USE THE MOUNTING TABS ON THE IP RELAY UNIT TO MOUNT THE UNIT DIRECTLY TO THE BACK PLATE. REFER TO THE IP RELAY WIRING TABLE FOR WIRING DETAILS.
13. ALL CABLES SHALL ENTER THE ENCLOSURE FROM THE BOTTOM. ALL POWER AND COMMUNICATION CABLE SLACK SHALL BE PLACED IN THE HANDHOLE.
14. POWER FEED TO THE CISCO IE4000 SWITCH SHALL BE FROM THE 120VAC INPUT WHEN THE ENCLOSURE IS AC POWERED.
15. THE CELL MODEM ANTENNAS SHALL BE PROPERLY SEALED WITH HIGH DENSITY NEOPRENE GASKETS RATED FOR HIGH TEMPERATURE TO PREVENT WATER PENETRATION INTO THE CABINET.
16. IF A SOLAR GENERATOR IS CONNECTED, THEN ITEM P AND THE SECONDARY SIDE OF ITEM B SHALL BE CONNECTED UNTIL A FINAL AC CONNECTION IS MADE.
17. ITEM X IS USED TO CONTROL POWER TO THE CAMERAS AND DETECTORS. ALL 120VAC CONNECTIONS ON ITEM X SHALL BE PROTECTED.
18. CABLES TO BE ROUTED THROUGH POLE.
19. WHEN A 24VDC TO 120VAC POWER GENERATOR IS CONNECTED, THEN THE 480VAC TO 120VAC STEP DOWN TRANSFORMER IS BYPASSED.
20. NOT USED FOR THIS SHEET APPLICATION
21. NOT USED FOR THIS SHEET APPLICATION
22. DIN RAIL SHALL BE INSTALLED AS ILLUSTRATED ON DRAWING. DIN RAIL SHALL BE GROUNDED TO THE GROUND BUS.
23. TIE THE ENCLOSURE INTO THE GROUND BUS.
24. ITEM W SHALL BE FORMED AND MOLDED TO FIT AROUND THE AREA DENOTED BY THE DASHED LINE. THE PLEXIGLASS SHALL BE MOUNTED TO THE BACKPLATE WITH SUFFICIENT AIR HOLES TO ALLOW HEAT TO ESCAPE THE AREA. THERE SHALL ALSO BE OPENINGS ON THE BOTTOM TO ALLOW CABLES TO BE PASSED FROM THE AC SECTION TO THE OTHER SECTIONS OF THE ENCLOSURE.
25. ITEM AL SHALL BE PLACED ON ITEM B.
26. ALL INTERNAL ENCLOSURE ROUTED AND TERMINATED CAT6 CABLE SHALL BE TEMPERATURE RATED.
27. ALL INTERNAL 24VAC, 120VAC (STARTING ON SECONDARY SIDE OF ITEM B) AND ANY DC VOLTAGE POWER FEEDS USE #16 AWG CABLE.
28. SPARE BREAKER RESERVED.
29. ALL CONDUIT EXITING THE BOTTOM OF THE CABINET SHALL BE INSTALL IN-LINE WITH THE EQUIPMENT IT IS CONNECTED TO. THE CABLES SHALL BE INSTALLED IN A NEAT AND PROFESSIONAL MANNER.
30. PROVIDE WINDOW IN PMMA SHIELD FOR ACCESS TO BREAKER. MOUNT BREAKER FLUSH WITH PMMA SHIELD USING MOUNTING BRACKET.

NOTE TO DESIGNER

THIS CONFIGURATION IS NOT TO BE USED WITHOUT PRIOR APPROVAL BY THE ILLINOIS TOLLWAY. SEE SHEET M-ITS-1004.

NOTE TO DESIGNER

THIS CONFIGURATION IS NOT TO BE USED WITHOUT PRIOR APPROVAL BY THE ILLINOIS TOLLWAY. SEE SHEET M-ITS-1004.

THIS BASE SHEET SHOWS TYPICAL NEW CONSTRUCTION BUT IT IS NOT A STANDARD DRAWING. IT REQUIRES COMPLETION BY THE DESIGNER PRIOR TO INSERTION INTO A CONTRACT. MICROSTATION FILES AND THE "CADD STANDARDS MANUAL" ARE AVAILABLE ON THE ILLINOIS TOLLWAY WEBSITE. THE DESIGNER SHALL ACCEPT THE RESPONSIBILITY OF THE DESIGN OF THIS SHEET UPON ITS COMPLETION AND INSERTION INTO A CONTRACT. ALL "NOTE TO DESIGNER" BOXES SHALL BE REMOVED PRIOR TO INSERTION OF THE DRAWING INTO THE PLAN SET.

DSE SHALL SPECIFY THE GATOR PATCH CABLE LENGTH PER SITE AND UPDATE ITEM (O) TO INCLUDE THIS LENGTH.

0 2" 4"
SCALE IN INCHES
SCALE: 1" = 2"

Illinois Tollway

CABINET LAYOUT AND WIRING ITS POLE MOUNTED ENCLOSURE (1-MVDS) SOLAR GENERATOR AND WIRELESS

VERSION:	STANDARD:	SHEET:
2022-03	M-ITS-1214	1 OF 1

PLOT DRIVER: - c:\bms\wsp-pb-us-pw-02\sa...brad.hoder\d0161165\pdf\iTolway.pltcfg
PENTABLE: c:\bms\wsp-pb-us-pw-02\sa...brad.hoder\d0161172\BlackWhite-iTolway.TBL
PLOT DATE: 2/17/2022 PLOT TIME: 11:13:08 PM
PLOTTED BY: brad.hoder
MODEL NAME: M-ITS-1214
FILE NAME: pw:\\wsp-us-pw.bentley.com:wsp-us-pw-02\Documents\Illinois Tollway (GEG (I9976RR)\Standard Drawings and Base Sheets\Base Sheets\Section - M\1200 ITS\M-ITS-1214.dgn
PLOT SCALE: 0.2.000000 '-' / in. PAGE SIZE: 17x11 (in.)

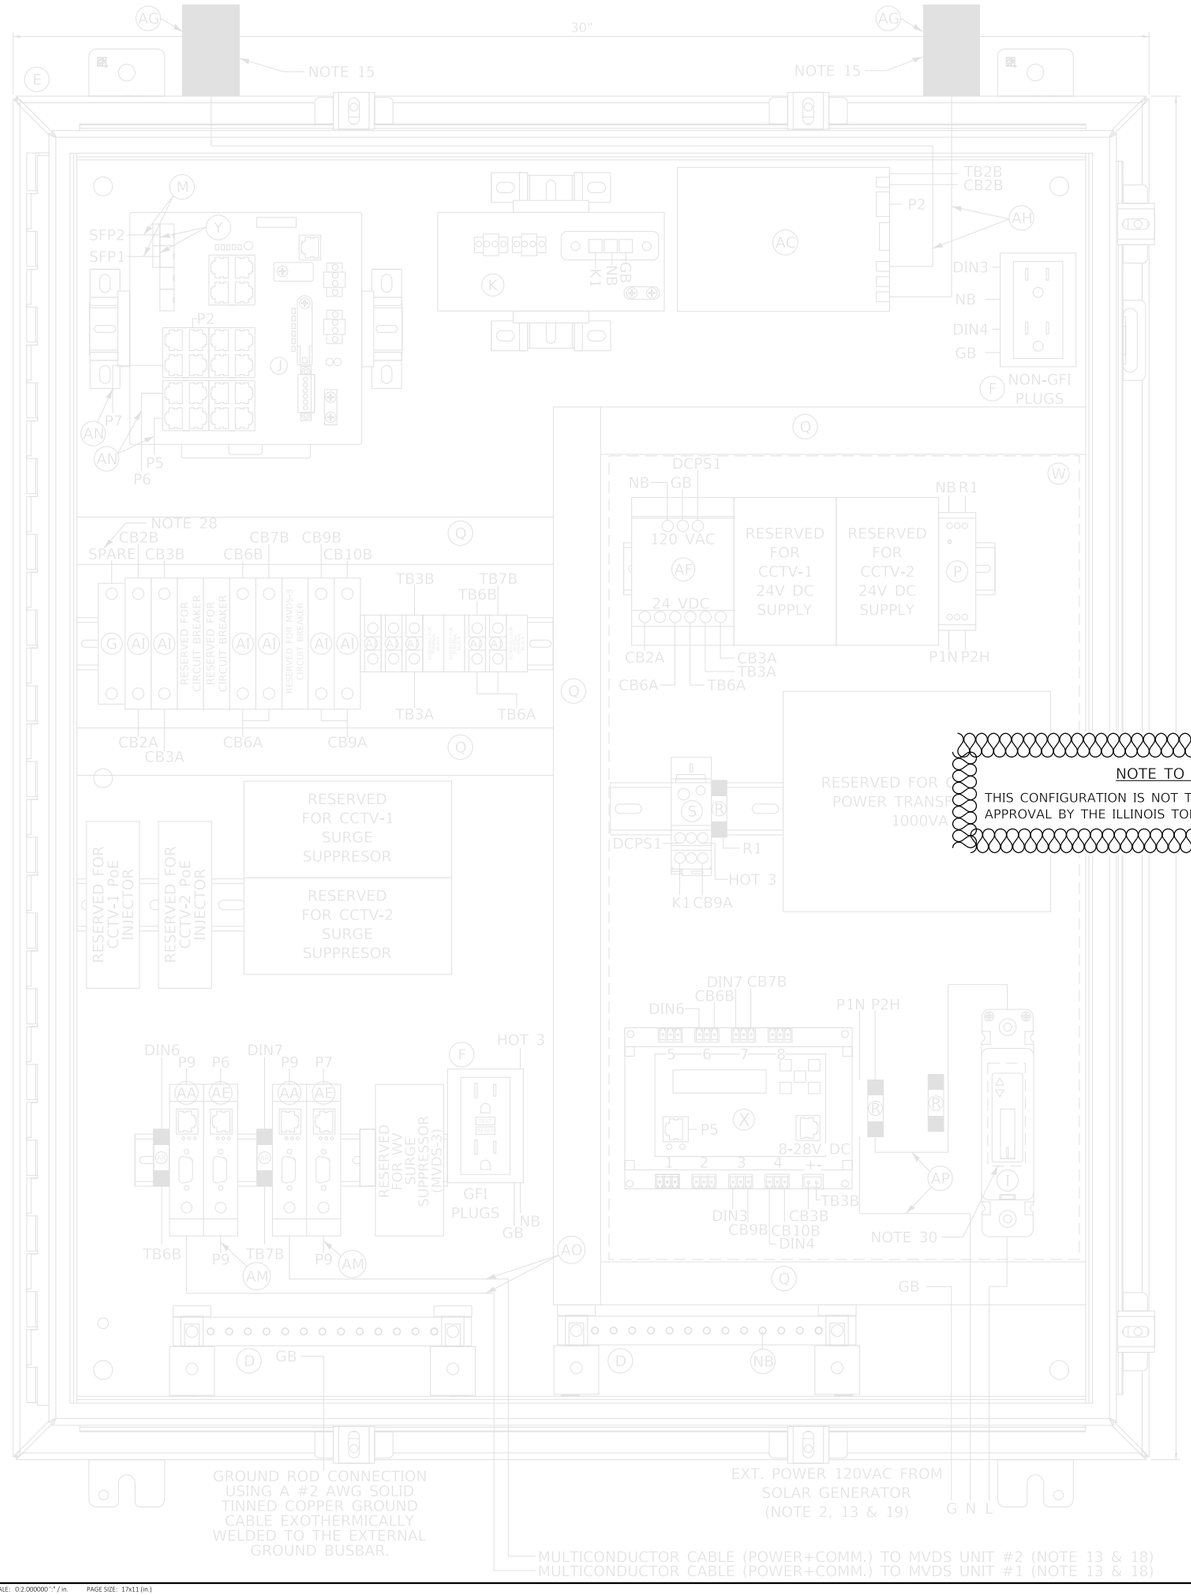

NOTE TO DESIGNER

THIS CONFIGURATION IS NOT TO BE USED WITHOUT PRIOR APPROVAL BY THE ILLINOIS TOLLWAY. SEE SHEET M-ITS-1004.

ITEM	DESCRIPTION
A	NOT USED FOR THIS SHEET APPLICATION
B	CONTROL POWER TRANSFORMER, 1000VA, 208/240/480-120VAC, 1PH SQUARE D/CLASS 9070 - T1000 D95
C	NOT USED FOR THIS SHEET APPLICATION
D	TWO (2) GROUNDING BAR SYSTEM HOFFMAN/PGS2K, BONDED OR SEPARATED AS REQUIRED.
E	NEMA 4X STAINLESS STEEL, 36"H X 30"W X 12"D ENCLOSURE WITH 33"X27" PANEL, HOFFMAN/A36H3012SS6LP & A36P30
F	TWO DUPLEX 120V RECEPTACLES, ONE GFCI AND NON-GFI (SEE NOTE 9) HUBBELL/GFR5362 & BR20WR
G	24VDC, 1P, 15A CIRCUIT BREAKER SCHNEIDER ELECTRIC/MGN61510
H	NOT USED FOR THIS SHEET APPLICATION
I	120VAC, 1P, 30A CIRCUIT BREAKER WITH TERMINAL SHIELD
J	NOT USED FOR THIS SHEET APPLICATION
K	NOT USED FOR THIS SHEET APPLICATION
L	CONTROL POWER TRANSFORMER, 250VA, 120-24VAC, 1PH SQUARE D/CLASS 9070-T250D13
M	2 METER - SMFO LC-LC DUPLEX JUMPERS, CORNING/040402R5Z20002M
N	NOT USED FOR THIS SHEET APPLICATION
O	NOT USED FOR THIS SHEET APPLICATION
P	120VAC SURGE SUPPRESSOR, MOUNTED ON DIN RAIL COOPER CROUSE HINDS/MA15/D/1/SI OR APPROVED EQUAL
Q	PANDUIT WIRING DUCT (OR EQUIVALENT) PANDUIT/F1X2LG6 WITH COVER-C1LG6
R	10 AMP FUSE, GOULD (MERSEN)/ATM-10
S	SPLICE BLOCK, ALTECH/38041
T	NOT USED FOR THIS SHEET APPLICATION
U	5A CIRCUIT BREAKER, ALLEN BRADLEY/1492-SPM1B050
V	NOT USED FOR THIS SHEET APPLICATION
W	CLEAR POLY METHYL METHACRYLATE (PMMA, PLEXIGLAS) SAFETY COVER ENCOMPASSING ITEMS AF, P, S, R, B, X, & I. (THE INSTALLER SHALL PERMANENTLY AFFIX A LABEL STATING "DANGER 480 VAC" OR "DANGER 240 VAC" OR "DANGER 120 VAC" FOR 120 VAC AS FIELD CONDITIONS WARRANT.)
X	POWER CONTROLLER, 8-CHANNEL DIN ETHERNET RELAY DIGITAL LOGGERS/DIN 4
Y	(2) CISCO GLC-LX-SM-RGD = 1 GBPS SM SFP MODULES
Z	NOT USED FOR THIS SHEET APPLICATION
	SION, WAVETRONIX - CLICK-200 OR ISS ZONE
	ET APPLICATION
	(FOR VERIZON NETWORK)
	ET APPLICATION
	ERNET CONVERTOR WAVETRONIX - CLICK-301
	K-35A
AF	AC/DC POWER SUPPLY, 24VDC WAVETRONIX - CLICK-204 OR ISS LAMBDA DSP100-24
AG	WIRELESS MODEM ANTENNAS, PCTEL/BMLPVDB700/2500
AH	WIRELESS MODEM ANTENNA CABLE, WITH SMA CONNECTORS PCTEL/PROFLEX PLUS 195-RG58/U
AI	2A CIRCUIT BREAKER, ALLEN BRADLEY/1492-SPM1B020
AJ	TERMINAL BLOCK, ALLEN BRADLEY/1492-CD8
AK	MVDS ASSEMBLY (NOT SHOWN), SEE SPECIAL PROVISIONS WAVETRONIX (SMART SENSOR HDSS-126) OR ISS (SX-300)
AL	TRANSFORMER COVERS, SQUARE D/9070FSC2
AM	5-CONDUCTOR JUMPER (Tx, Rx, GND, RTS, CTS), RS-232 SERIAL COMMUNICATIONS (APPLICABLE TO ISS/MOXA)
AN	NOT USED FOR THIS SHEET APPLICATION
AO	MVDS CABLE, WAVETRONIX - WX-SS-706-60 OR ISS G4-CBL-60
AP	#10 AWG
AQ	NOT USED FOR THIS SHEET APPLICATION
AR	T-BUS CONNECTOR (WAVETRONIX)
AS	NOT USED FOR THIS SHEET APPLICATION

NOTES:

1. ALL POWER WIRING SHALL BE RHH/RHW WITH WIRE TERMINALS OR TINNED.
2. CONTRACTOR TO VERIFY CORRECT TRANSFORMER TAPS ARE USED BASED ON INCOMING POWER SOURCE.
3. ALL CABLES AND EQUIPMENT SHALL BE PROPERLY DRESSED AND LABELED. ALL CONDUITS SHALL BE PROPERLY PLUGGED WITH DUCT SEAL PUTTY (RAINBOW TECHNOLOGIES OR EQUIVALENT).
4. NOT USED FOR THIS SHEET APPLICATION.
5. EACH 120VAC OUTLET, PS OR TRANSFORMER (ITEM F, K, L, & AF) SHALL BE FED FROM A SEPARATE INPUT LINE.
6. THE DIN RAIL(S) FOR ITEMS J & K SHALL BE INSTALLED WITH THE CENTER LINE NO LESS THAN 5 INCHES FROM ANY OBSTACLE ABOVE AND NO LESS THAN 4 INCHES FROM ANY OBSTACLE BELOW. ALL DIN RAIL SHALL BE GROUNDED.
7. ALL CABLES INSTALLED WITHIN THE CABINET AND POLE SHALL BE OUTDOOR RATED.
8. WIFI COMMUNICATION SHALL BE DISABLED ON DIN ETHERNET RELAY.
9. THE GFI OUTLETS LOAD SHALL NOT BE CONNECTED TO ANY OTHER LOAD IN THE ENCLOSURE. THE 1900 QUAD BOX GFI'S ARE INTENDED TO BE UTILIZED FOR EXTERNAL EQUIPMENT ONLY. EACH OUTLETS TAB SHALL BE BROKEN SO THEY ARE INDEPENDENT.
10. ALL BREAKERS SHALL BE LABELED (e.g. CAMERA-AC, CAMERA-DC, DIN RELAY-AC, DIN RELAY-DC, CELL MODEM-AC ETC.).
11. NOT USED FOR THIS SHEET APPLICATION
12. USE THE MOUNTING TABS ON THE IP RELAY UNIT TO MOUNT THE UNIT DIRECTLY TO THE BACK PLATE. REFER TO THE IP RELAY WIRING TABLE FOR WIRING DETAILS.
13. ALL CABLES SHALL ENTER THE ENCLOSURE FROM THE BOTTOM. ALL POWER AND COMMUNICATION CABLE SLACK SHALL BE PLACED IN THE HANDHOLE.
14. POWER FEED TO THE CISCO IE4000 SWITCH SHALL BE FROM THE 120VAC INPUT WHEN THE ENCLOSURE IS AC POWERED.
15. THE CELL MODEM ANTENNAS SHALL BE PROPERLY SEALED WITH HIGH DENSITY NEOPRENE GASKETS RATED FOR HIGH TEMPERATURE TO PREVENT WATER PENETRATION INTO THE CABINET.
16. IF A SOLAR GENERATOR IS CONNECTED, THEN ITEM P AND THE SECONDARY SIDE OF ITEM B SHALL BE CONNECTED UNTIL A FINAL AC CONNECTION IS MADE.
17. ITEM X IS USED TO CONTROL POWER TO THE CAMERAS AND DETECTORS. ALL 120VAC CONNECTIONS ON ITEM X SHALL BE PROTECTED.
18. CABLES TO BE ROUTED THROUGH POLE.
19. WHEN A 24VDC TO 120VAC POWER GENERATOR IS CONNECTED, THEN THE 480VAC TO 120VAC STEP DOWN TRANSFORMER IS BYPASSED.
20. NOT USED FOR THIS SHEET APPLICATION
21. NOT USED FOR THIS SHEET APPLICATION
22. DIN RAIL SHALL BE INSTALLED AS ILLUSTRATED ON DRAWING. DIN RAIL SHALL BE GROUNDED TO THE GROUND BUS.
23. TIE THE ENCLOSURE INTO THE GROUND BUS.
24. ITEM W SHALL BE FORMED AND MOLDED TO FIT AROUND THE AREA DENOTED BY THE DASHED LINE. THE PLEXIGLASS SHALL BE MOUNTED TO THE BACKPLATE WITH SUFFICIENT AIR HOLES TO ALLOW HEAT TO ESCAPE THE AREA. THERE SHALL ALSO BE OPENINGS ON THE BOTTOM TO ALLOW CABLES TO BE PASSED FROM THE AC SECTION TO THE OTHER SECTIONS OF THE ENCLOSURE.
25. ITEM AL SHALL BE PLACED ON ITEM B.
26. ALL INTERNAL ENCLOSURE ROUTED AND TERMINATED CAT6 CABLE SHALL BE TEMPERATURE RATED.
27. ALL INTERNAL 24VAC, 120VAC (STARTING ON SECONDARY SIDE OF ITEM B) AND ANY DC VOLTAGE POWER FEEDS USE #16 AWG CABLE.
28. SPARE BREAKER RESERVED.
29. ALL CONDUIT EXITING THE BOTTOM OF THE CABINET SHALL BE INSTALL IN-LINE WITH THE EQUIPMENT IT IS CONNECTED TO. THE CABLES SHALL BE INSTALLED IN A NEAT AND PROFESSIONAL MANNER.
30. PROVIDE WINDOW IN PMMA SHIELD FOR ACCESS TO BREAKER. MOUNT BREAKER FLUSH WITH PMMA SHIELD USING MOUNTING BRACKET.

NOTE TO DESIGNER

THIS CONFIGURATION IS NOT TO BE USED WITHOUT PRIOR APPROVAL BY THE ILLINOIS TOLLWAY. SEE SHEET M-ITS-1004.

THIS BASE SHEET SHOWS TYPICAL NEW CONSTRUCTION BUT IT IS NOT A STANDARD DRAWING. IT REQUIRES COMPLETION BY THE DESIGNER PRIOR TO INSERTION INTO A CONTRACT. MICROSTATION FILES AND THE "CADD STANDARDS MANUAL" ARE AVAILABLE ON THE ILLINOIS TOLLWAY WEBSITE. THE DESIGNER SHALL ACCEPT THE RESPONSIBILITY OF THE DESIGN OF THIS SHEET UPON ITS COMPLETION AND INSERTION INTO A CONTRACT. ALL "NOTE TO DESIGNER" BOXES SHALL BE REMOVED PRIOR TO INSERTION OF THE DRAWING INTO THE PLAN SET.

DSE SHALL SPECIFY THE GATOR PATCH CABLE LENGTH PER SITE AND UPDATE ITEM (O) TO INCLUDE THIS LENGTH.

0 2" 4"
SCALE IN INCHES
SCALE: 1" = 2"

Illinois Tollway

CABINET LAYOUT AND WIRING ITS POLE MOUNTED ENCLOSURE (2-MVDS) SOLAR GENERATOR AND WIRELESS

VERSION:	STANDARD:	SHEET:
2022-03	M-ITS-1215	1 OF 1

PLOT DRIVER: c:\bin\wsp-pb-us-pw-02\bentley.com.wsp-us-pw-02\bentley.com.wsp-us-pw-02\Documents\Illinois Tollway GEG (9976RR)\Standard Drawings and Base Sheets\Base Sheets\Section - M\1200 ITS\M-ITS-1215.dgn
PENTABLE: c:\bin\wsp-pb-us-pw-02\as_1\brad.hoder\d0161172\BlackWhite.tlTollway.tbl
PLOT DATE: 2/17/2022
PLOT TIME: 11:13:18 PM
PLOTTED BY: brad.hoder
MODEL NAME: M-ITS-1215
FILE NAME: pw:\\wsp-us-pw.bentley.com:wsp-us-pw-02\Documents\Illinois Tollway GEG (9976RR)\Standard Drawings and Base Sheets\Base Sheets\Section - M\1200 ITS\M-ITS-1215.dgn
PLOT SCALE: 0.2.000000 '=' / in. PAGE SIZE: 17x11 (in.)

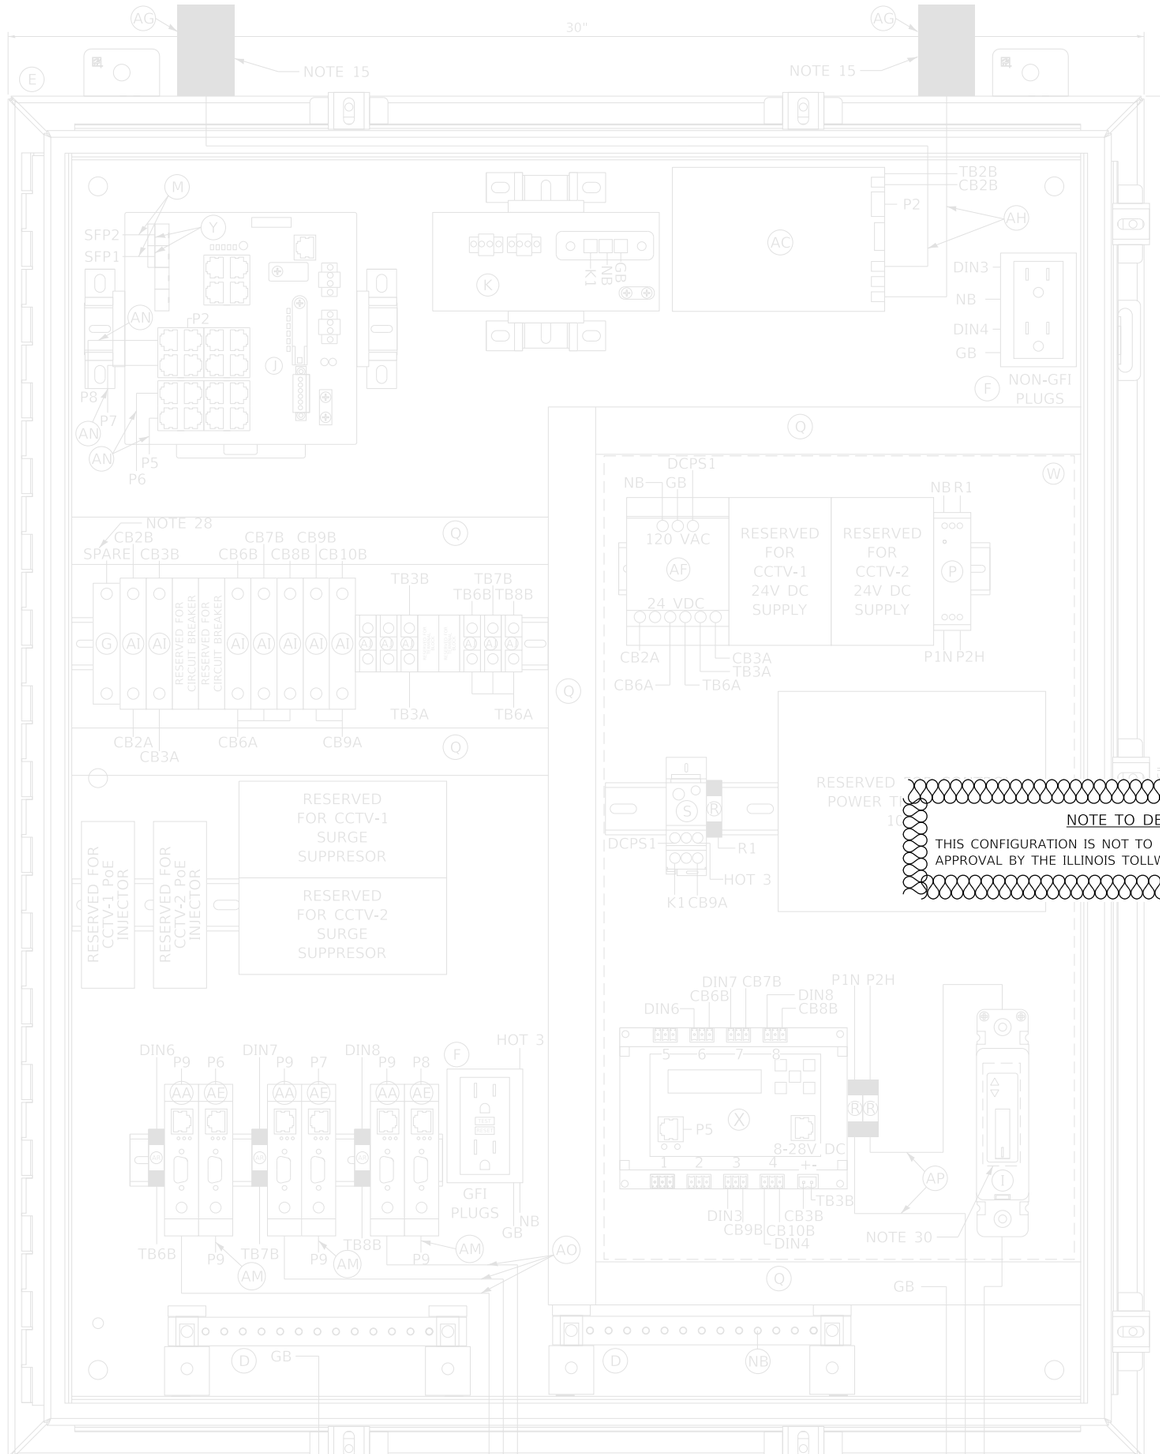

ITEM	DESCRIPTION
A	NOT USED FOR THIS SHEET APPLICATION
B	CONTROL POWER TRANSFORMER, 1000VA, 208/240/480-120VAC, 1PH SQUARE D/CLASS 9070 - T1000 D95
C	NOT USED FOR THIS SHEET APPLICATION
D	TWO (2) GROUNDING BAR SYSTEM HOFFMAN/PGS2K, BONDED OR SEPARATED AS REQUIRED.
E	NEMA 4X STAINLESS STEEL, 36"H X 30"W X 12"D ENCLOSURE WITH 33"X27" PANEL, HOFFMAN/A36H3012SS6LP & A36P30
F	TWO DUPLEX 120V RECEPTACLES, ONE GFCI AND NON-GFI (SEE NOTE 9) HUBBELL/GFR5362 & BR20WR
G	24VDC, 1P, 15A CIRCUIT BREAKER SCHNEIDER ELECTRIC/MGN61510
H	NOT USED FOR THIS SHEET APPLICATION
I	120VAC, 1P, 30A CIRCUIT BREAKER WITH TERMINAL SHIELD
J	NOT USED FOR THIS SHEET APPLICATION
K	NOT USED FOR THIS SHEET APPLICATION
L	CONTROL POWER TRANSFORMER, 250VA, 120-24VAC, 1PH SQUARE D/CLASS 9070-T250D13
M	2 METER - SMFO LC-LC DUPLEX JUMPERS, CORNING/040402R5Z20002M
N	NOT USED FOR THIS SHEET APPLICATION
O	NOT USED FOR THIS SHEET APPLICATION
P	120VAC SURGE SUPPRESSOR, MOUNTED ON DIN RAIL COOPER CROUSE HINDS/MA15/D/1/SI OR APPROVED EQUAL
Q	PANDUIT WIRING DUCT (OR EQUIVALENT) PANDUIT/F1X2LG6 WITH COVER-C1LG6
R	10 AMP FUSE, GOULD (MERSEN)/ATM-10
S	SPLICE BLOCK, ALTECH/38041
T	NOT USED FOR THIS SHEET APPLICATION
U	5A CIRCUIT BREAKER, ALLEN BRADLEY/1492-SPM1B050
V	NOT USED FOR THIS SHEET APPLICATION
W	CLEAR POLY METHYL METHACRYLATE (PMMA, PLEXIGLAS) SAFETY COVER ENCOMPASSING ITEMS AF, P, S, R, B, X, & I. (THE INSTALLER SHALL PERMANENTLY AFFIX A LABEL STATING "DANGER 480 VAC" OR "DANGER 240 VAC" OR "DANGER 120 VAC" FOR 120 VAC AS FIELD CONDITIONS WARRANT.)
X	POWER CONTROLLER, 8-CHANNEL DIN ETHERNET RELAY DIGITAL LOGGERS/DIN 4
Y	(2) CISCO GLC-LX-SM-RGD = 1 GBPS SM SFP MODULES
Z	NOT USED FOR THIS SHEET APPLICATION
AA	SENSOR SURGE SUPPRESSION, WAVETRONIX - CLICK-200 OR ISS ZONE BARRIER ZB 24510
AB	NOT USED FOR THIS SHEET APPLICATION
	ASSEMBLY (FOR VERIZON NETWORK)
	THIS SHEET APPLICATION
	O ETHERNET CONVERTOR WAVETRONIX - CLICK-301
	50A, OK-35A
	PPLY, 24VDC WAVETRONIX - CLICK-204 OR ISS LAMBDA
	ANTENNAS, PCTEL/BMLPVDB700/2500
AH	WIRELESS MODEM ANTENNA CABLE, WITH SMA CONNECTORS PCTEL/PROFLEX PLUS 195-RG58/U
AI	2A CIRCUIT BREAKER, ALLEN BRADLEY/1492-SPM1B020
AJ	TERMINAL BLOCK, ALLEN BRADLEY/1492-CD8
AK	MVDS ASSEMBLY (NOT SHOWN). SEE SPECIAL PROVISIONS WAVETRONIX (SMART SENSOR HDSS-126) OR ISS (SX-300)
AL	TRANSFORMER COVERS, SQUARE D/9070FSC2
AM	5-CONDUCTOR JUMPER (Tx, Rx, GND, RTS, CTS), RS-232 SERIAL COMMUNICATIONS (APPLICABLE TO ISS/MOXA)
AN	NOT USED FOR THIS SHEET APPLICATION
AO	MVDS CABLE, WAVETRONIX - WX-SS-706-60 OR ISS G4-CBL-60
AP	#10 AWG
AQ	NOT USED FOR THIS SHEET APPLICATION
AR	T-BUS CONNECTOR (WAVETRONIX)
AS	NOT USED FOR THIS SHEET APPLICATION

NOTES:

1. ALL POWER WIRING SHALL BE RHH/RHW WITH WIRE TERMINALS OR TINNED.
2. CONTRACTOR TO VERIFY CORRECT TRANSFORMER TAPS ARE USED BASED ON INCOMING POWER SOURCE.
3. ALL CABLES AND EQUIPMENT SHALL BE PROPERLY DRESSED AND LABELED. ALL CONDUITS SHALL BE PROPERLY PLUGGED WITH DUCT SEAL PUTTY (RAINBOW TECHNOLOGIES OR EQUIVALENT).
4. NOT USED FOR THIS SHEET APPLICATION.
5. EACH 120VAC OUTLET, PS OR TRANSFORMER (ITEM F, K, L, & AF) SHALL BE FED FROM A SEPARATE INPUT LINE.
6. THE DIN RAIL(S) FOR ITEMS J & K SHALL BE INSTALLED WITH THE CENTER LINE NO LESS THAN 5 INCHES FROM ANY OBSTACLE ABOVE AND NO LESS THAN 4 INCHES FROM ANY OBSTACLE BELOW. ALL DIN RAIL SHALL BE GROUNDED.
7. ALL CABLES INSTALLED WITHIN THE CABINET AND POLE SHALL BE OUTDOOR RATED.
8. WIFI COMMUNICATION SHALL BE DISABLED ON DIN ETHERNET RELAY.
9. THE GFI OUTLETS LOAD SHALL NOT BE CONNECTED TO ANY OTHER LOAD IN THE ENCLOSURE. THE 1900 QUAD BOX GFI'S ARE INTENDED TO BE UTILIZED FOR EXTERNAL EQUIPMENT ONLY. EACH OUTLETS TAB SHALL BE BROKEN SO THEY ARE INDEPENDENT.
10. ALL BREAKERS SHALL BE LABELED (e.g. CAMERA-AC, CAMERA-DC, DIN RELAY-AC, DIN RELAY-DC, CELL MODEM-AC ETC.).
11. NOT USED FOR THIS SHEET APPLICATION
12. USE THE MOUNTING TABS ON THE IP RELAY UNIT TO MOUNT THE UNIT DIRECTLY TO THE BACK PLATE. REFER TO THE IP RELAY WIRING TABLE FOR WIRING DETAILS.
13. ALL CABLES SHALL ENTER THE ENCLOSURE FROM THE BOTTOM. ALL POWER AND COMMUNICATION CABLE SLACK SHALL BE PLACED IN THE HANDHOLE.
14. POWER FEED TO THE CISCO IE4000 SWITCH SHALL BE FROM THE 120VAC INPUT WHEN THE ENCLOSURE IS AC POWERED.
15. THE CELL MODEM ANTENNAS SHALL BE PROPERLY SEALED WITH HIGH DENSITY NEOPRENE GASKETS RATED FOR HIGH TEMPERATURE TO PREVENT WATER PENETRATION INTO THE CABINET.
16. IF A SOLAR GENERATOR IS CONNECTED, THEN ITEM P AND THE SECONDARY SIDE OF ITEM B SHALL BE CONNECTED UNTIL A FINAL AC CONNECTION IS MADE.
17. ITEM X IS USED TO CONTROL POWER TO THE CAMERAS AND DETECTORS. ALL 120VAC CONNECTIONS ON ITEM X SHALL BE PROTECTED.
18. CABLES TO BE ROUTED THROUGH POLE.
19. WHEN A 24VDC TO 120VAC POWER GENERATOR IS CONNECTED, THEN THE 480VAC TO 120VAC STEP DOWN TRANSFORMER IS BYPASSED.
20. NOT USED FOR THIS SHEET APPLICATION
21. NOT USED FOR THIS SHEET APPLICATION
22. DIN RAIL SHALL BE INSTALLED AS ILLUSTRATED ON DRAWING. DIN RAIL SHALL BE GROUNDED TO THE GROUND BUS.
23. TIE THE ENCLOSURE INTO THE GROUND BUS.
24. ITEM W SHALL BE FORMED AND MOLDED TO FIT AROUND THE AREA DENOTED BY THE DASHED LINE. THE PLEXIGLASS SHALL BE MOUNTED TO THE BACKPLATE WITH SUFFICIENT AIR HOLES TO ALLOW HEAT TO ESCAPE THE AREA. THERE SHALL ALSO BE OPENINGS ON THE BOTTOM TO ALLOW CABLES TO BE PASSED FROM THE AC SECTION TO THE OTHER SECTIONS OF THE ENCLOSURE.
25. ITEM AL SHALL BE PLACED ON ITEM B.
26. ALL INTERNAL ENCLOSURE ROUTED AND TERMINATED CAT6 CABLE SHALL BE TEMPERATURE RATED.
27. ALL INTERNAL 24VAC, 120VAC (STARTING ON SECONDARY SIDE OF ITEM B) AND ANY DC VOLTAGE POWER FEEDS USE #16 AWG CABLE.
28. SPARE BREAKER RESERVED.
29. ALL CONDUIT EXITING THE BOTTOM OF THE CABINET SHALL BE INSTALL IN-LINE WITH THE EQUIPMENT IT IS CONNECTED TO. THE CABLES SHALL BE INSTALLED IN A NEAT AND PROFESSIONAL MANNER.
30. PROVIDE WINDOW IN PMMA SHIELD FOR ACCESS TO BREAKER. MOUNT BREAKER FLUSH WITH PMMA SHIELD USING MOUNTING BRACKET.

NOTE TO DESIGNER

THIS CONFIGURATION IS NOT TO BE USED WITHOUT PRIOR APPROVAL OF THE ILLINOIS TOLLWAY. SEE SHEET M-ITS-1004.

NOTE TO DESIGNER

THIS CONFIGURATION IS NOT TO BE USED WITHOUT PRIOR APPROVAL BY THE ILLINOIS TOLLWAY, SEE SHEET M-ITS-1004.

THIS BASE SHEET SHOWS TYPICAL NEW CONSTRUCTION BUT IT IS NOT A STANDARD DRAWING. IT REQUIRES COMPLETION BY THE DESIGNER PRIOR TO INSERTION INTO A CONTRACT. MICROSTATION FILES AND THE "CADD STANDARDS MANUAL" ARE AVAILABLE ON THE ILLINOIS TOLLWAY WEBSITE. THE DESIGNER SHALL ACCEPT THE RESPONSIBILITY OF THE DESIGN OF THIS SHEET UPON ITS COMPLETION AND INSERTION INTO A CONTRACT. ALL "NOTE TO DESIGNER" BOXES SHALL BE REMOVED PRIOR TO INSERTION OF THE DRAWING INTO THE PLAN SET.

DSE SHALL SPECIFY THE GATOR PATCH CABLE LENGTH PER SITE AND UPDATE ITEM (O) TO INCLUDE THIS LENGTH.

0 2" 4"
SCALE IN INCHES
SCALE: 1" = 2"

Illinois Tollway

CABINET LAYOUT AND WIRING ITS POLE MOUNTED ENCLOSURE (3-MVDS) SOLAR GENERATOR AND WIRELESS

VERSION:	STANDARD:	SHEET:
2022-03	M-ITS-1216	1 OF 1

PLOT DRIVER: - c:\bm\ws-pb-us-pw-02\pa...brad.hoder\d0161165\pdf\iTolway.pltcfg
PENTABLE: - c:\bm\ws-pb-us-pw-02\pa...brad.hoder\d0161172\Black\White-\iTolway.TBL
PLOT DATE: 2/17/2022 PLOT TIME: 11:13:29 PM
PLOTTED BY: brad.hoder
MODEL NAME: M-ITS-1216
FILE NAME: pw:\\ws-pb-us-pw.bentley.com:ws-pw-02\Documents\Illinois Tollway CEG (f9976RR)\Standard Drawings and Base Sheets\Base Sheets\Section - M\1200 ITS\M-ITS-1216.dgn
PLOT SCALE: 0.2.000000 '-' / in. PAGE SIZE: 17x11 (in.)

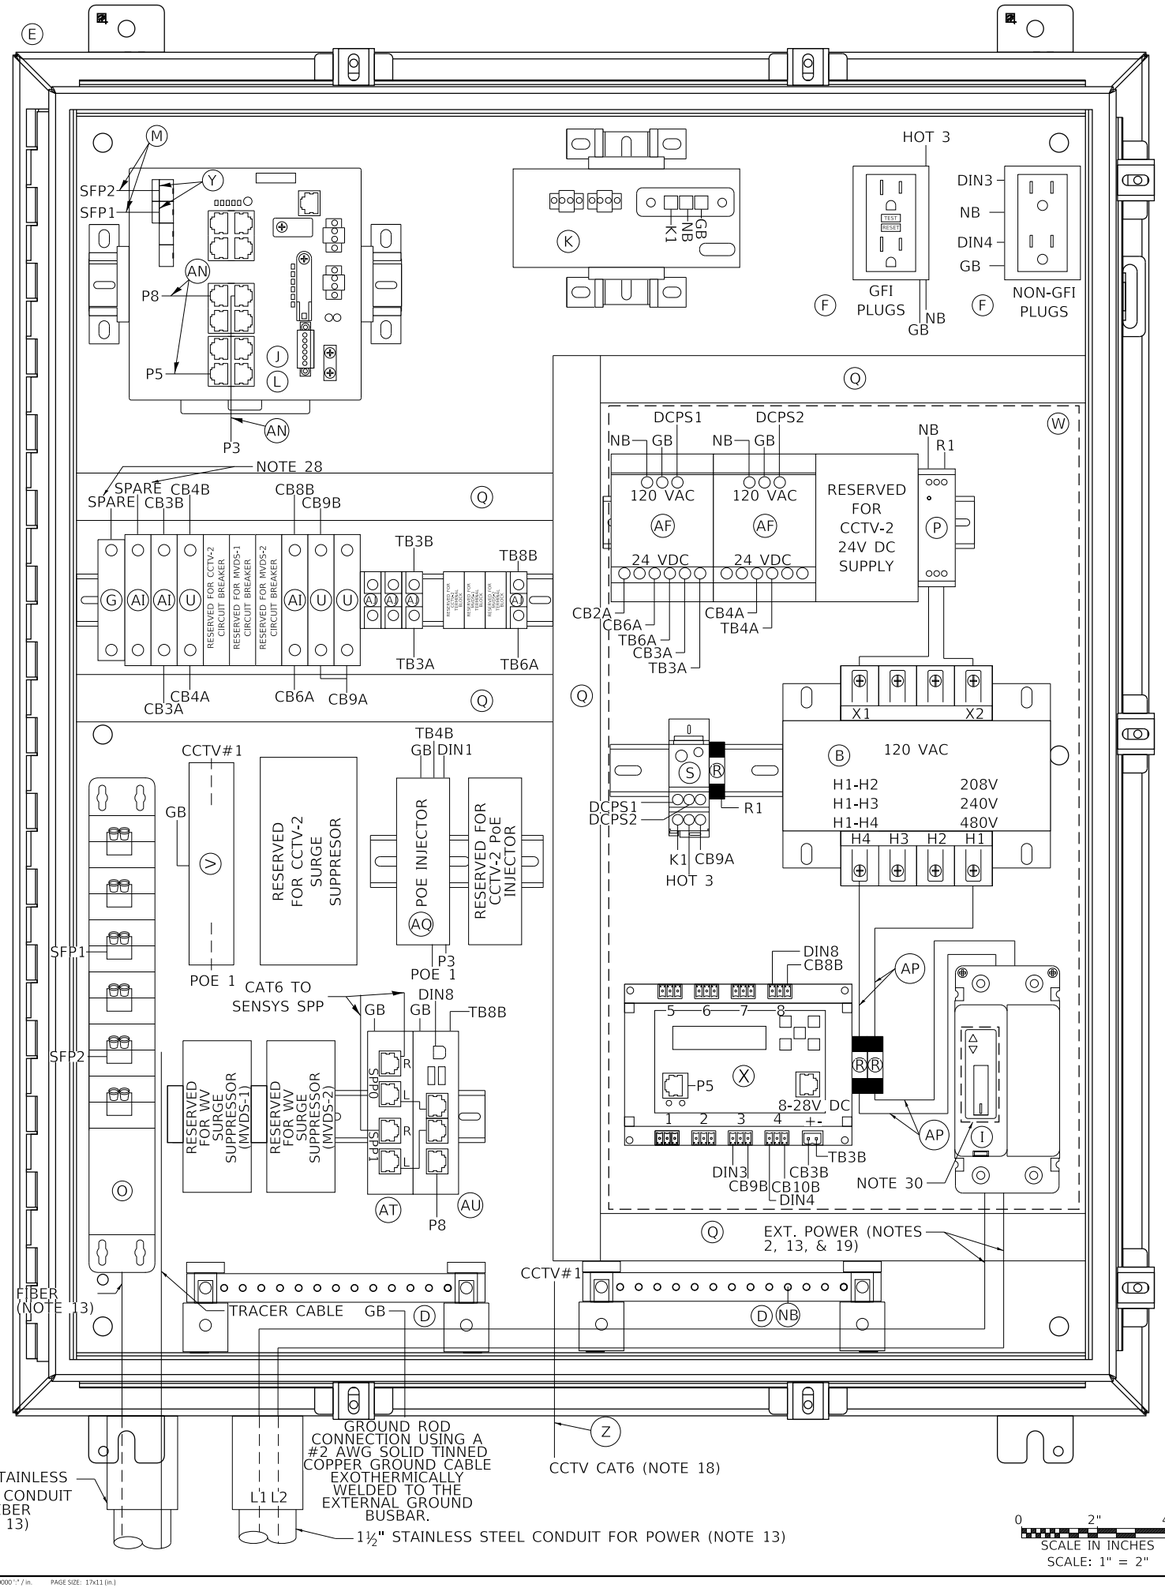

ITEM	DESCRIPTION
A	NOT USED FOR THIS SHEET APPLICATION
B	CONTROL POWER TRANSFORMER, 1000VA, 208/240/480-120VAC, 1PH SQUARE D/CLASS 9070 - T1000 D95
C	NOT USED FOR THIS SHEET APPLICATION
D	TWO (2) GROUNDING BAR SYSTEM HOFFMAN/PGS2K. BONDED OR SEPARATED AS REQUIRED.
E	NEMA 4X STAINLESS STEEL, 36"H X 30"W X 12"D ENCLOSURE WITH 33"X27" PANEL, HOFFMAN/A36H3012SS6LP & A36P30
F	TWO DUPLEX 120V RECEPTACLES, ONE GFCI AND NON-GFI (SEE NOTE 9) HUBBELL/GFR5362 & BR20WR
G	24VDC, 1P, 15A CIRCUIT BREAKER SCHNEIDER ELECTRIC/MGN61510
H	NOT USED FOR THIS SHEET APPLICATION
I	480V, 2P, 30A CIRCUIT BREAKER WITH TERMINAL SHIELD EATON/HFD2030L & 625B229G07
J	NETWORK SWITCH CISCO IE-4000-8T4G-E
K	CISCO POWER SUPPLY, PWR-IE170W-PC-AC=
L	IP SERVICES LICENSE: L-IE4000-RTU=
M	2 METER - SMFO LC-LC DUPLEX JUMPERS, CORNING/040402R5Z20002M
N	NOT USED FOR THIS SHEET APPLICATION
O	SMF PATCH PANEL WITH LC CONNECTORS
P	120VAC SURGE SUPPRESSOR, MOUNTED ON DIN RAIL COOPER CROUSE HINDS/MA15/D/1/SI OR APPROVED EQUAL
Q	PANDUIT WIRING DUCT (OR EQUIVALENT) PANDUIT/F1X2LG6 WITH COVER-C1LG6
R	10 AMP FUSE, GOULD (MERSEN)/ATM-10
S	SPLICE BLOCK, ALTECH/38041
T	NOT USED FOR THIS SHEET APPLICATION
U	5A CIRCUIT BREAKER, ALLEN BRADLEY/1492-SPM1B050
V	CAT6 PoE+ SURGE SUPPRESSOR: USE AXIS T8061 FOR AXIS PoE CAMERA.
W	CLEAR POLY METHYL METHACRYLATE (PMMA, PLEXIGLAS) SAFETY COVER ENCOMPASSING ITEMS AF, P, S, R, B, X, & I. (THE INSTALLER SHALL PERMANENTLY AFFIX A LABEL STATING "DANGER 480 VAC" OR "DANGER 240 VAC" OR "DANGER 120 VAC" FOR 120 VAC AS FIELD CONDITIONS WARRANT.)
X	POWER CONTROLLER, 8-CHANNEL DIN ETHERNET RELAY DIGITAL LOGGERS/DIN 4
Y	(2) CISCO GLC-LX-SM-RGD = 1 GBPS SM SFP MODULES
Z	CATEGORY 6 CABLE, 23 AWG, OUTDOOR RATED CABLE BELDEN/7953A
AA	SENSOR SURGE SUPPRESSION, WAVETRONIX - CLICK-200 OR ISS ZONE BARRIER ZB24510
AB	NOT USED FOR THIS SHEET APPLICATION
AC	NOT USED FOR THIS SHEET APPLICATION
AD	NOT USED FOR THIS SHEET APPLICATION
AE	RS-232 / RS-485 TO ETHERNET CONVERTOR WAVETRONIX - CLICK-301 OR ISS-MOXA P5150A-T, DK-035T
AF	AC/DC POWER SUPPLY, 24VDC WAVETRONIX - CLICK-204 OR ISS LAMBDA DSP100-24
AG	NOT USED FOR THIS SHEET APPLICATION
AH	NOT USED FOR THIS SHEET APPLICATION
AI	2A CIRCUIT BREAKER, ALLEN BRADLEY/1492-SPM1B020
AJ	TERMINAL BLOCK, ALLEN BRADLEY/1492-CD8
AK	MVDS ASSEMBLY (NOT SHOWN), SEE SPECIAL PROVISIONS
AL	TRANSFORMER COVERS, SQUARE D/9070FSC2
AM	5-CONDUCTOR JUMPER (Tx, Rx, GND, RTS, CTS), RS-232 SERIAL COMMUNICATIONS (APPLICABLE TO ISS/MOXA)
AN	INDOOR/OUTDOOR RATED CAT6 (1000MBS, TEMPERATURE HARDENED) THESE ARE THE CAT6 CABLES ROUTED INSIDE CABINET
AO	MVDS CABLE
AP	#10 AWG
AQ	PoE INJECTOR AXIS T8144
AR	T-BUS CONNECTOR (WAVETRONIX)
AS	NOT USED FOR THIS SHEET APPLICATION
AT	SENSYS FLEX ISOLATOR
AU	SENSYS FLEX-CTRL-M-E

NOTES:

1. ALL POWER WIRING SHALL BE RHH/RHW WITH WIRE TERMINALS OR TINNED.
2. CONTRACTOR TO VERIFY CORRECT TRANSFORMER TAPS ARE USED BASED ON INCOMING POWER SOURCE.
3. ALL CABLES AND EQUIPMENT SHALL BE PROPERLY DRESSED AND LABELED. ALL CONDUITS SHALL BE PROPERLY PLUGGED WITH DUCT SEAL PUTTY (RAINBOW TECHNOLOGIES OR EQUIVALENT).
4. NOT USED FOR THIS SHEET APPLICATION.
5. EACH 120VAC OUTLET, PS OR TRANSFORMER (ITEM F, K, L, & AF) SHALL BE FED FROM A SEPARATE INPUT LINE.
6. THE DIN RAIL(S) FOR ITEMS J & K SHALL BE INSTALLED WITH THE CENTER LINE NO LESS THAN 5 INCHES FROM ANY OBSTACLE ABOVE AND NO LESS THAN 4 INCHES FROM ANY OBSTACLE BELOW. ALL DIN RAIL SHALL BE GROUNDED.
7. ALL CABLES INSTALLED WITHIN THE CABINET AND POLE SHALL BE OUTDOOR RATED.
8. WIFI COMMUNICATION SHALL BE DISABLED ON DIN ETHERNET RELAY.
9. THE GFI OUTLETS LOAD SHALL NOT BE CONNECTED TO ANY OTHER LOAD IN THE ENCLOSURE. THE GFI'S ARE INTENDED TO BE UTILIZED FOR EXTERNAL EQUIPMENT ONLY. EACH OUTLETS TAB SHALL BE BROKEN SO THEY ARE INDEPENDENT.
10. ALL BREAKERS SHALL BE LABELED (E.G. CAMERA-AC, CAMERA-DC, DIN RELAY-AC, DIN RELAY-DC, CELL MODEM-AC ETC.).
11. NOT USED FOR THIS SHEET APPLICATION
12. USE THE MOUNTING TABS ON THE IP RELAY UNIT TO MOUNT THE UNIT DIRECTLY TO THE BACK PLATE. REFER TO THE IP RELAY WIRING TABLE FOR WIRING DETAILS.
13. THE FIBER CABLE SHALL RUN STRAIGHT DOWN FROM THE GATOR PATCH THROUGH THE LEFT MOST CONDUIT. THE POWER CABLE SHALL BE PULLED THROUGH THE CONDUIT TO THE RIGHT OF THE FIBER CONDUIT. NO SLACK SHALL BE PLACED IN THE CABINET. ALL POWER AND COMMUNICATION CABLE SLACK SHALL BE PLACED IN THEIR RESPECTIVE HANDHOLES.
14. POWER FEED TO THE CISCO IE4000 SWITCH SHALL BE FROM THE 120VAC INPUT WHEN THE ENCLOSURE IS AC POWERED.
15. NOT USED FOR THIS SHEET APPLICATION
16. IF A SOLAR GENERATOR IS CONNECTED, THEN ITEM P AND THE SECONDARY SIDE OF ITEM B SHALL BE CONNECTED UNTIL A FINAL AC CONNECTION IS MADE.
17. ITEM X IS USED TO CONTROL POWER TO THE CAMERAS AND DETECTORS. ALL 120VAC CONNECTIONS ON ITEM X SHALL BE PROTECTED.
18. CABLES TO BE ROUTED THROUGH POLE.
19. WHEN A 24VDC TO 120VAC POWER GENERATOR IS CONNECTED, THEN THE 480VAC TO 120VAC STEP DOWN TRANSFORMER IS BYPASSED.
20. NOT USED FOR THIS SHEET APPLICATION
21. NOT USED FOR THIS SHEET APPLICATION
22. DIN RAIL SHALL BE INSTALLED AS ILLUSTRATED ON DRAWING. DIN RAIL SHALL BE GROUNDED TO THE GROUND BUS.
23. BOND NEUTRAL AND GROUND BUSES TOGETHER, WHEN REQUIRED. TIE THE ENCLOSURE INTO THE GROUND BUS.
24. ITEM W SHALL BE FORMED AND MOLDED TO FIT AROUND THE AREA DENOTED BY THE DASHED LINE. THE PLEXIGLASS SHALL BE MOUNTED TO THE BACKPLATE WITH SUFFICIENT AIR HOLES TO ALLOW HEAT TO ESCAPE THE AREA. THERE SHALL ALSO BE OPENINGS ON THE BOTTOM TO ALLOW CABLES TO BE PASSED FROM THE AC SECTION TO THE OTHER SECTIONS OF THE ENCLOSURE.
25. ITEM AL SHALL BE PLACED ON ITEM B.
26. ALL INTERNAL ENCLOSURE ROUTED AND TERMINATED CAT6 CABLE SHALL BE TEMPERATURE RATED.
27. ALL INTERNAL 24VAC, 120VAC (STARTING ON SECONDARY SIDE OF ITEM B) AND ANY DC VOLTAGE POWER FEEDS USE #16 AWG CABLE.
28. SPARE BREAKER RESERVED.
29. ALL CONDUIT EXITING THE BOTTOM OF THE CABINET SHALL BE INSTALL IN-LINE WITH THE EQUIPMENT IT IS CONNECTED TO. THE CABLES SHALL BE INSTALLED IN A NEAT AND PROFESSIONAL MANNER.
30. PROVIDE WINDOW IN PMMA SHIELD FOR ACCESS TO BREAKER. MOUNT BREAKER FLUSH WITH PMMA SHIELD USING MOUNTING BRACKET.

NOTE TO DESIGNER

THIS BASE SHEET SHOWS TYPICAL CONSTRUCTION BUT IT IS NOT A STANDARD DRAWING. IT REQUIRES COMPLETION BY THE DESIGNER PRIOR TO INSERTION INTO A CONTRACT. MICROSTATION FILES AND THE *"CADD STANDARDS MANUAL"* ARE AVAILABLE ON THE ILLINOIS TOLLWAY WEBSITE. THE DESIGNER SHALL ACCEPT THE RESPONSIBILITY OF THE DESIGN OF THIS SHEET UPON ITS COMPLETION AND INSERTION INTO A CONTRACT. ALL "NOTE TO DESIGNER" BOXES SHALL BE REMOVED BY THE DESIGNER PRIOR TO INSERTION OF THE SHEET INTO THE PLAN SET.

NOTE TO DESIGNER

DSE SHALL SPECIFY THE GATOR PATCH CABLE LENGTH PER SITE AND UPDATE ITEM (O) TO INCLUDE THIS LENGTH.

Illinois Tollway

CABINET WIRING DIAGRAM IN PAVEMENT DETECTION SYSTEM AP. POE. AND INJECTOR ITS ASSEMBLY

VERSION:	STANDARD:	SHEET:
2022-03	M-ITS-1217	1 OF 1

PLOT DRIVER: c:\bin\wsp-pb-us-pw-02\ws...brad.hoder\d0161165\pdf4.ITollway.pltcfg
PENTABLE: c:\bin\wsp-pb-us-pw-02\ws...\brad.hoder\d0161172\BlackWhite4.ITollway.TBL
PLOT DATE: 2/17/2022 PLOT TIME: 5:23:13 PM
PLOTTED BY: brad.hoder
MODEL NAME: M-ITS-1217
FILE NAME: pw:\\wsp-us-pw.bentley.com-wsp-us-pw-02\Documents\Illinois Tollway GEG (9976RR)\Standard Drawings and Base Sheets\Section - M\1200 ITS\M-ITS-1217.dgn
PLOT SCALE: 0.2.000000 '-' / in. PAGE SIZE: 17x11 (in.)