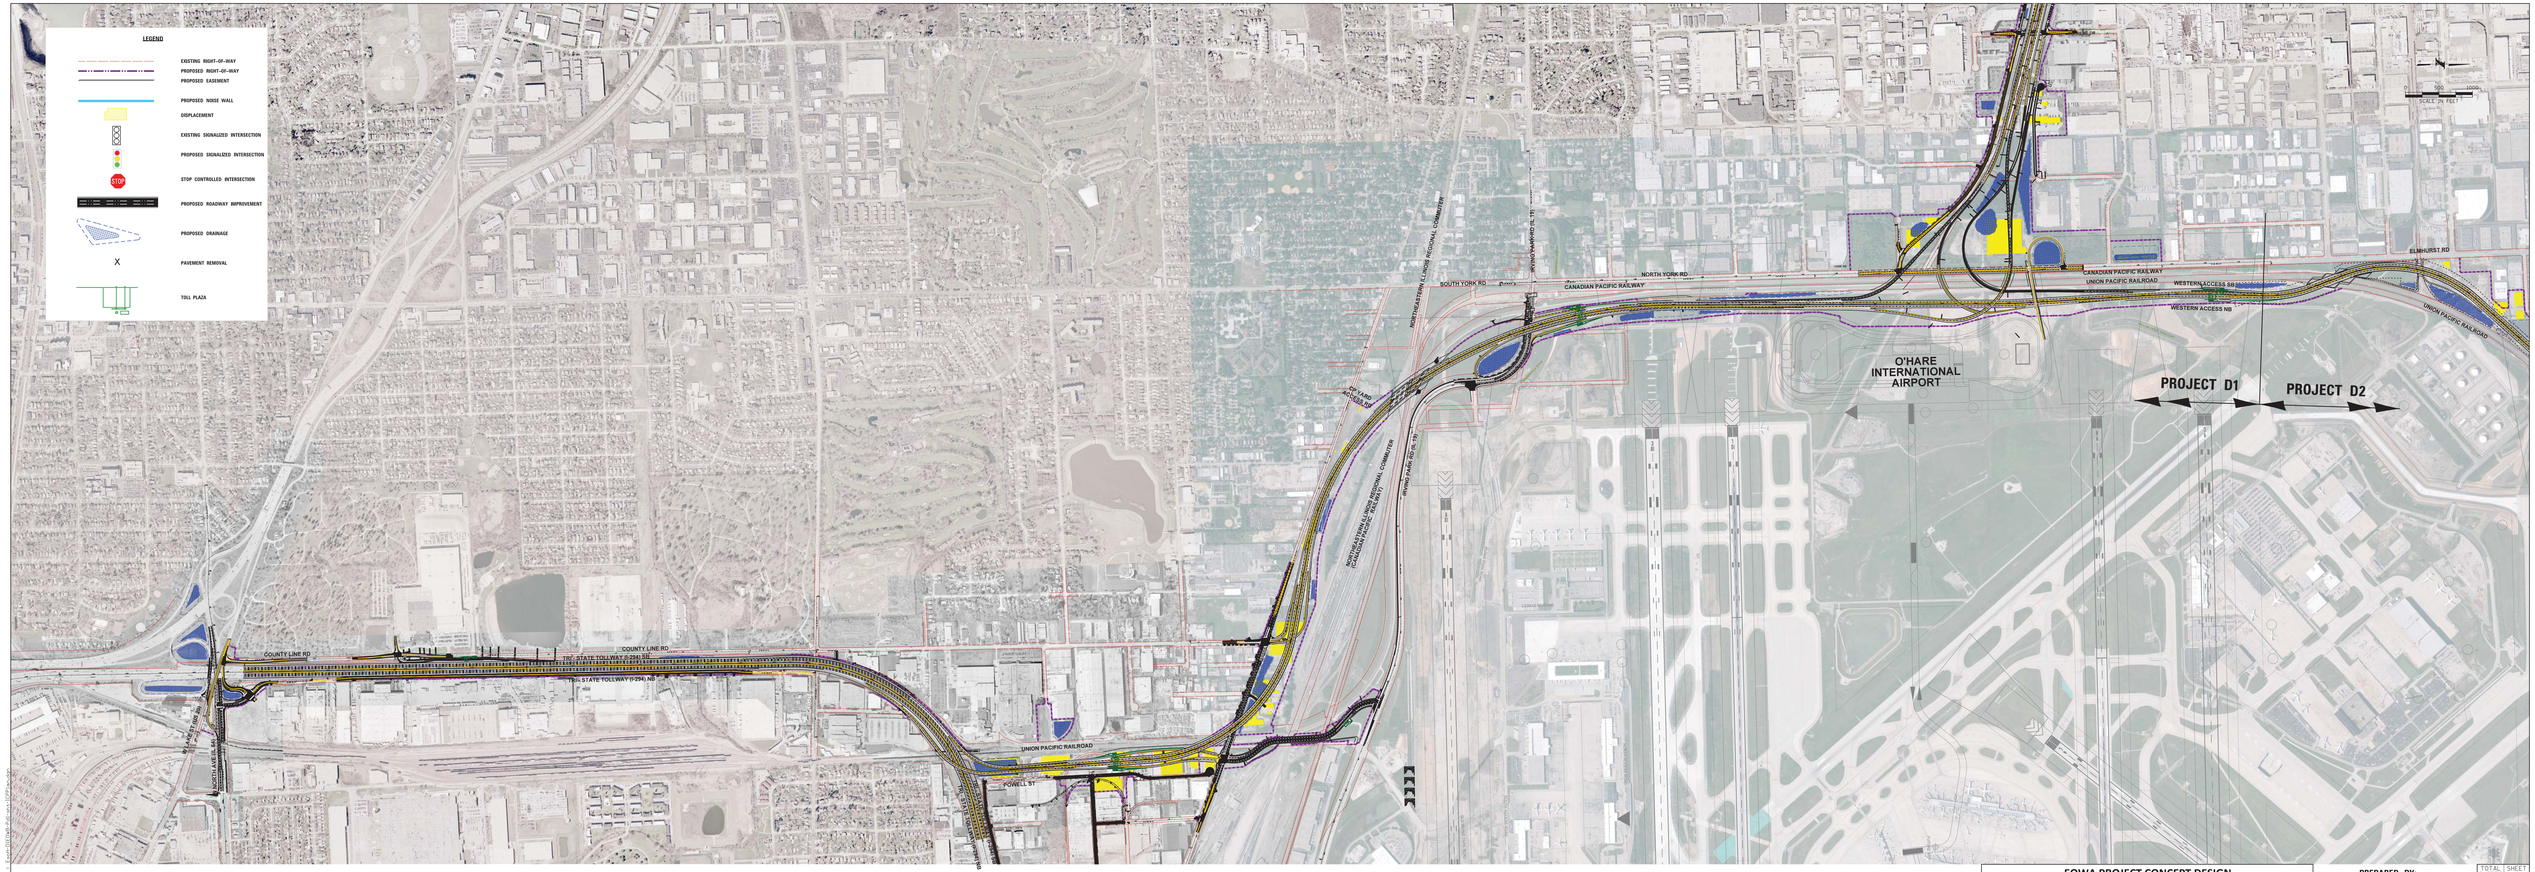

EOWA PROJECT CONCEPT DESIGN
WESTERN ACCESS AND
I-294 AT ILLINOIS ROUTE 64

PREPARED BY:
CH2MHILL.

TOTAL SHEETS	SHEET NO.
6	5